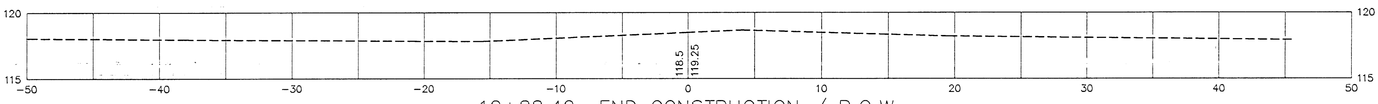

12+88.42 END CONSTRUCTION / R.O.W.

14.50'
EXC = 0.0
LF = 18.6
CF = 0.0
MF = 0.0

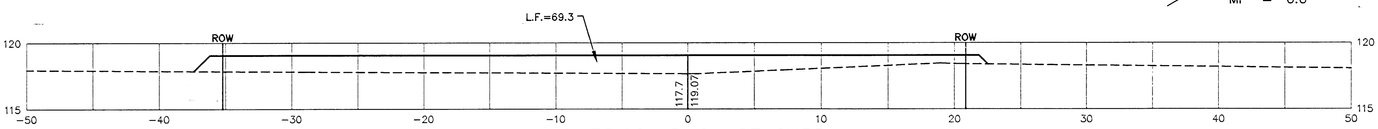

12+73.92 BACK OF CURB

23.92'
EXC = 1.87
LF = 44.2
CF = 0.0
MF = 0.0

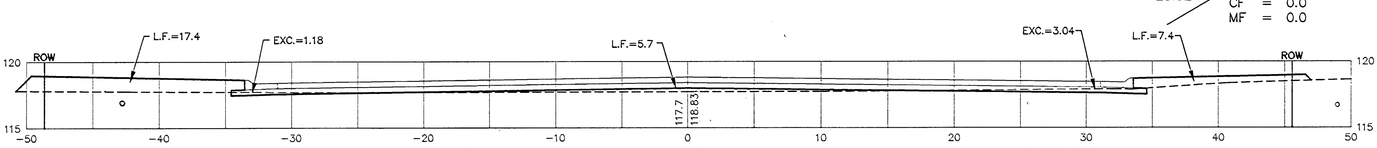

12+50

SHEET TOTAL			STREET TOTALS		
EXCAVATION	=	1.87	EXCAVATION	=	345.09
LOOSE FILL	=	62.8	LOOSE FILL	=	188.5
COMPACTED FILL	=	0.0	COMPACTED FILL	=	0.0
MANIPULATED FILL	=	0.0	MANIPULATED FILL	=	0.0
NEVADA CIRCLE			NEVADA CIRCLE		

CED PROJ. NO.: 20051279
CERTIFIED ENGINEERING DESIGN, P.A.
CED
810 WEST DOUGLAS, SUITE C
WICHITA, KANSAS 67203
PH: (316) 262-8808
FAX: (316) 262-1669

SHEET 17
TOTAL 17

28-08-05-01