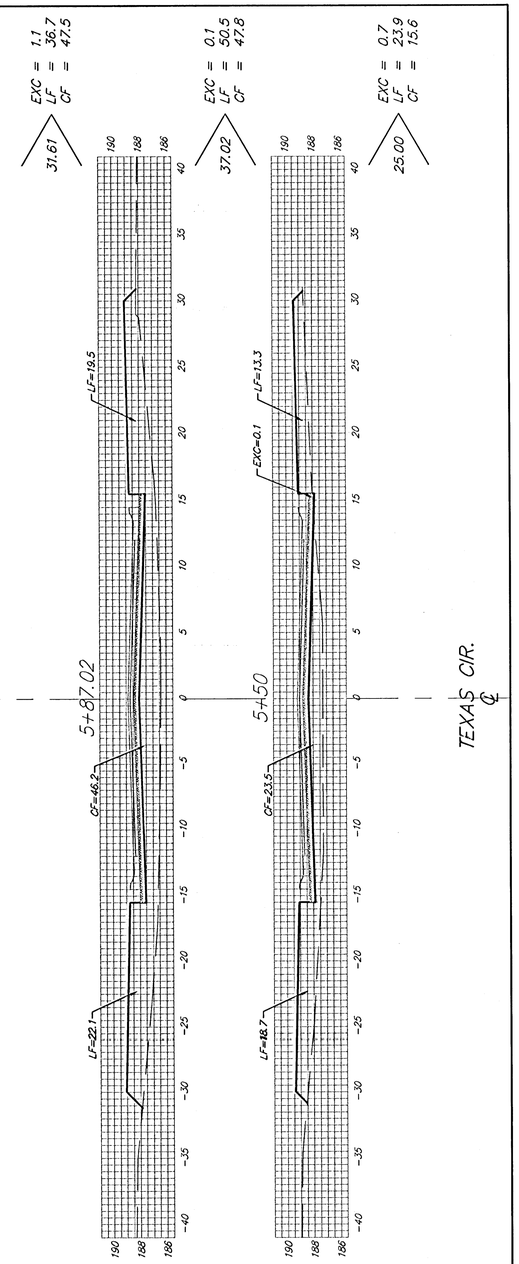

Sheet Totals:

Excavation	=	*1.9*	*C.Y.*
Loose Fill	=	*111.1*	*C.Y.*
Compacted Fill	=	*110.9*	*C.Y.*

Baughman

Baughman Company, P.A. 315 Ellis St. Wichita, KS 67211 P 316-262-7271 F 316-262-0149
ENGINEERING | SURVEYING | PLANNING | LANDSCAPE ARCHITECTURE

PROJECT NUMBER
472-84060

SHEET
34 OF **37**

Eng\Details\XSgrid2004.dwg

0601-E467