COMBINED SIDEWALK AND RETAINING WALL DETAIL

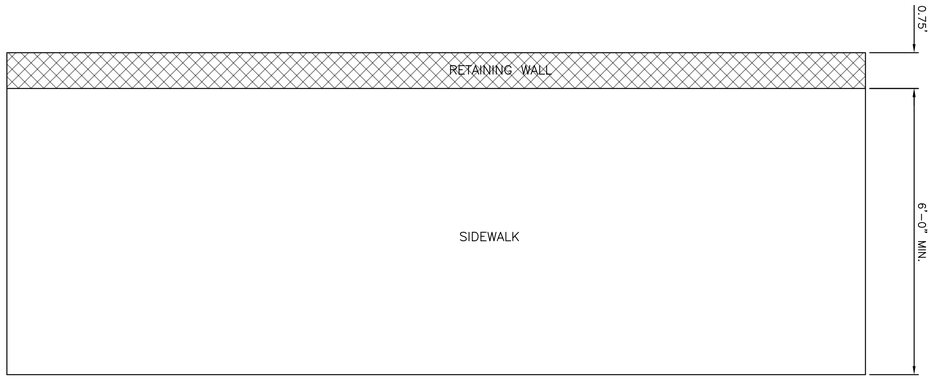

PLAN VIEW

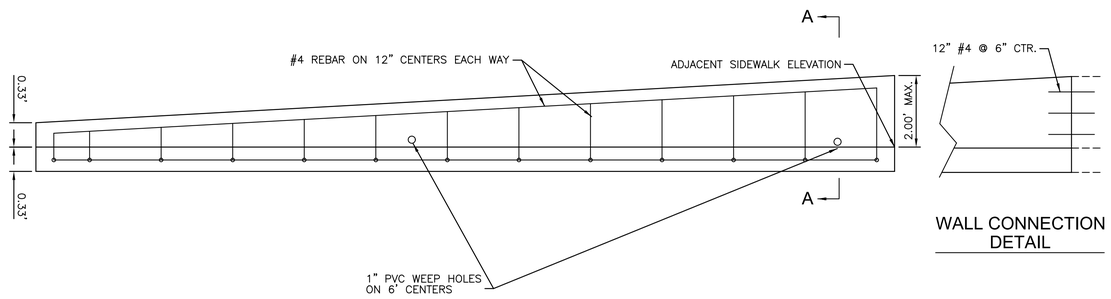

ELEVATION

WALL CONNECTION DETAIL

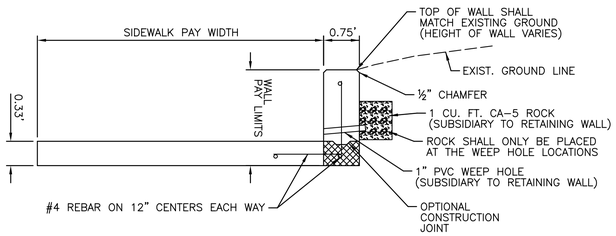

SECTION A-A

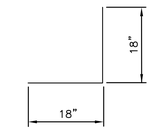

#4 REBAR CORNER

PLACE EVERY 12" MINIMUM 2 PER CORNER

NOTE: ALL REINFORCEMENT SUBSIDIARY TO RETAINING WALL BID ITEM.

RETAINING WALL SHALL BE PAID FOR BY THE S.F.F. OF WALL AND BY THE BID ITEM "RETAINING WALL"

RETAINING WALLS ARE LOCATED FROM:
STA. 119+15.00, 50.00' Rt. TO STA. 120+27.56, 50.00' Rt.
STA. 120+58.56, 50.00' Rt. TO STA. 123+37.61, 50.75' Rt.
STA. 123+91.34, 50.75' Rt. TO STA. 124+92.85, 49.71' Rt.
STA. 137+59.51, 50.50' Lt. TO STA. 137+68.01, 64.79' Lt.

TRANSYSTEMS
245 N. WACO
SUITE 222
WICHITA, KANSAS 67202
MAIN: 316-303-3000
FAX: 316-462-5629

CONSULTANTS:

REVISIONS:

MARK	DATE	DESCRIPTION

WEST STREET IMPROVEMENTS
FROM PAWNEE TO HARRY

WICHITA, KANSAS

CITY OF WICHITA

PROJ NO: 87 N-0720-01
SCALE: N/A
DATE: 9/25/2023
DESIGNED BY: LCV
DRAWN BY: LCV
CHECKED BY:MDB

SHEET TITLE:

RETAINING WALL DETAILS

SHEET NO.

129

SHEET 129 OF 517

lcrohs
9/25/2023 - 6:26:08 PM - c:\transystems\pw_local\transyscorp-pw1\w-a_lcrohs\d0984549\C-DET-RET-501.dgn

IF THIS DRAWING IS LESS THAN 22" X 36" IT IS A REDUCED SIZE DRAWING

CADconform Certify This File

CADconform Certify This File