LEGEND

Symbol	Description
(hatched box)	Work Area
(grey box)	Temporary Asphalt Pavement
■	Channelizer
⊙	Tubular Markers
(barricade symbol)	Type III Barricade
(barricade symbol)	Type III Barricade w/ Sign
(sign symbol)	Single Post/Skid Mounted Sign

Note:
The Contractor shall install the advance warning signs according to the plans unless the Engineer specifies otherwise. The signs shall have a minimum spacing of 100' but shall be adjusted to avoid existing entrances and sideroads, if needed.

Existing pavement marking and signing in conflict with the proposed traffic control layout shall either be removed or covered with approved material in accordance with the City of Wichita Specifications and the City of Wichita Pre-Approved materials.

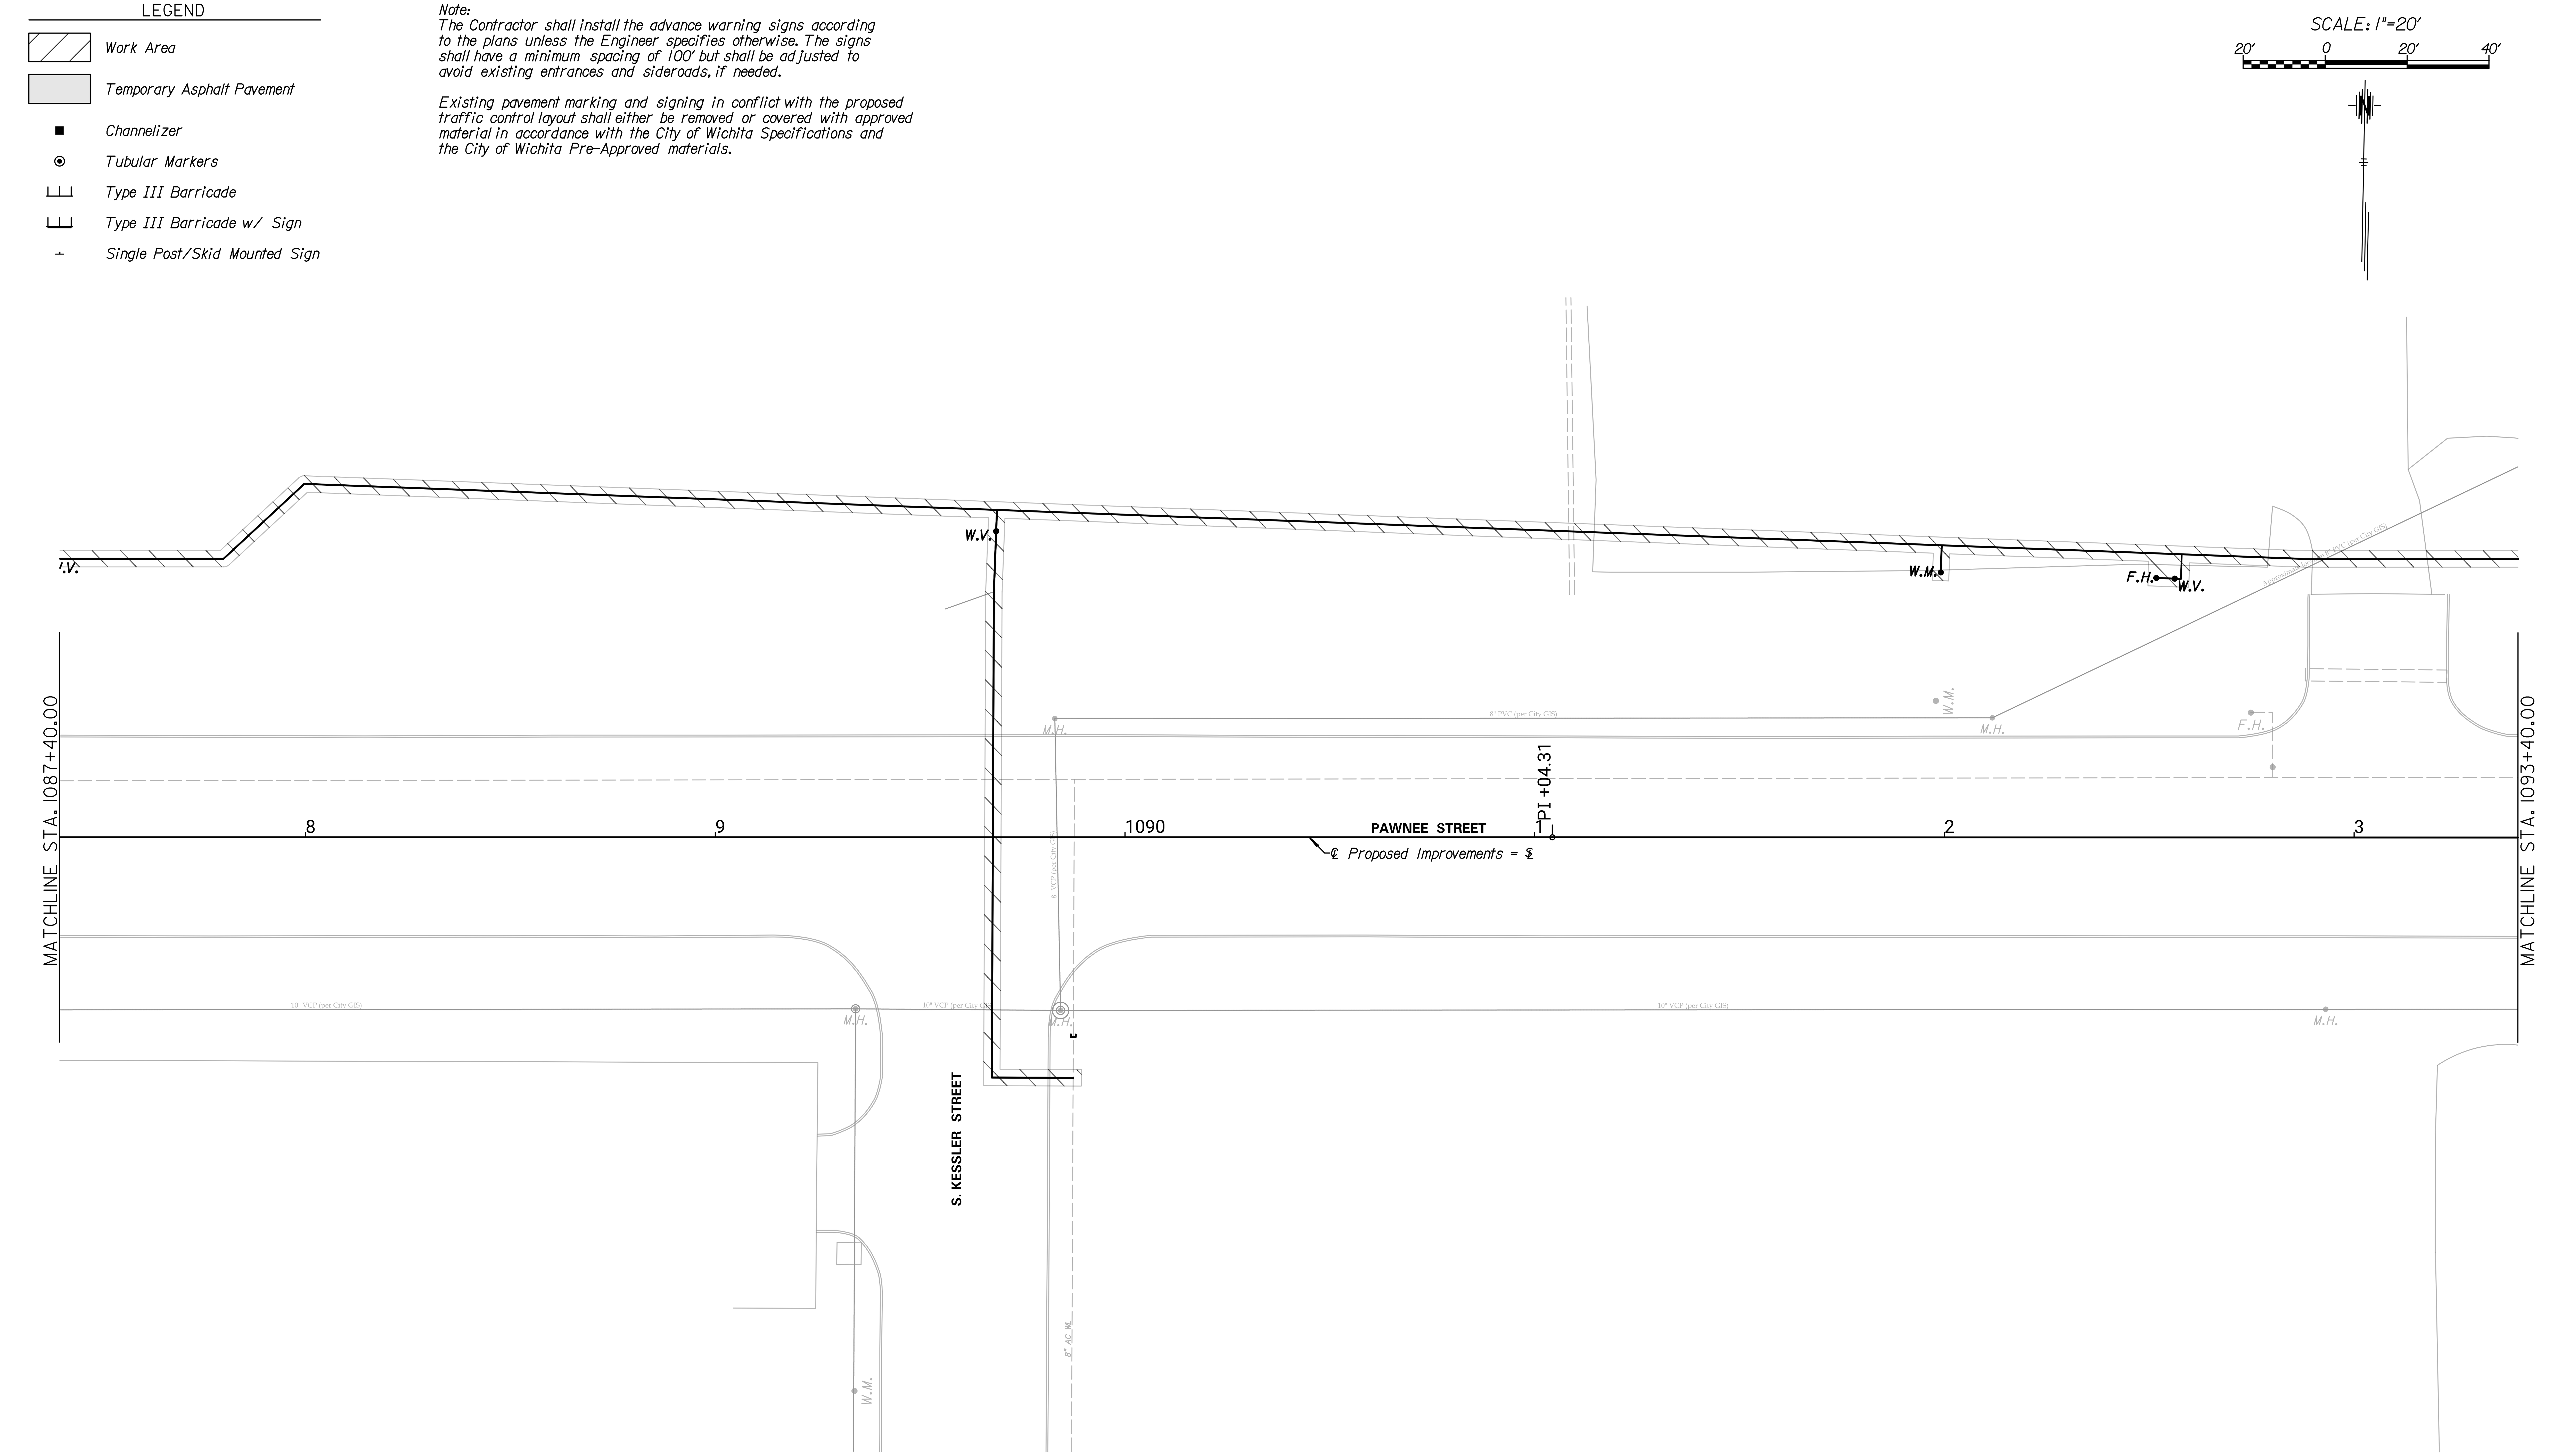

TRANSYSTEMS
245 N. WACO
SUITE 222
WICHITA, KANSAS 67202
MAIN: 316-303-3000
FAX: 316-462-5629

CONSULTANTS:

WEST STREET IMPROVEMENTS
FROM PAWNEE TO HARRY

WICHITA, KANSAS

CITY OF WICHITA

REVISIONS:

MARK	DATE	DESCRIPTION

PROJ NO: 87 N-0720-01
SCALE: 1"=20'
DATE: 9/25/2023
DESIGNED BY: LCV
DRAWN BY: LCV
CHECKED BY: MDB

SHEET TITLE:

PAWNEE AVENUE
IMPROVEMENTS
TRAFFIC CONTROL
PHASE 1

SHEET NO.
157

IF THIS DRAWING IS LESS THAN 22" X 36" IT IS A REDUCED SIZE DRAWING

lcvohs 9/25/2023 - 6:28:53 PM - c:\transystems\pw_local\transyscorp-pw1\e_lcvohs\d0984549\C-CCP-M02-104.DGN