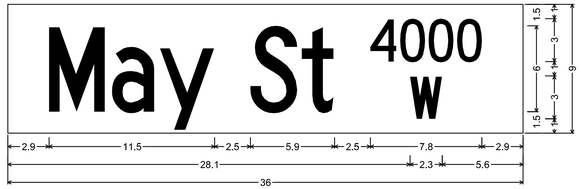

No border, White on Green;
"May", C 30% spacing; "St", C 30% spacing; "4000", C 50% spacing; "W", C 50% spacing;
Table of widths and spaces

2.9	M	3.9	0.5	a	2.9	0.4	y	3.8	2.5	S	3.3	0.3	t	2.3	2.5	4	1.9	0.2	0	1.7	0.3	0	1.7	0.3	0	1.7	2.9

28.1	W	2.3	5.6

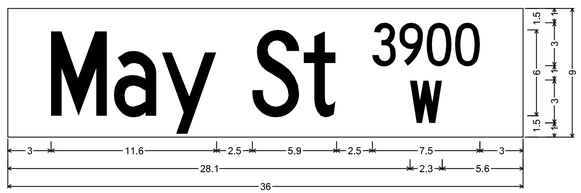

No border, White on Green;
"May", C 30% spacing; "St", C 30% spacing; "3900", C 50% spacing; "W", C 50% spacing;
Table of widths and spaces

3.0	M	3.9	0.5	a	3.0	0.4	y	3.8	2.5	S	3.3	0.3	t	2.3	2.5	3	1.6	0.3	9	1.6	0.3	0	1.7	0.2	0	1.8	3.0

28.1	W	2.3	5.6

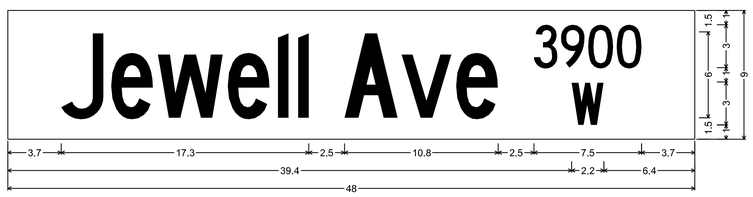

No border, White on Green;
"Jewell", C 30% spacing; "Ave", C 30% spacing; "3900", C 50% spacing; "W", C 50% spacing;
Table of widths and spaces

3.7	J	3.0	0.5	e	3.0	0.3	W	4.6	0.3	e	2.9	0.5	l	0.8	0.6	l	0.8	2.5	A	3.8	0.2	v	3.5	0.3	e	3.0	2.5	3	1.6	0.3	9	1.6	0.3	0	1.7	0.2	0	1.8	3.7

39.4	W	2.2	6.4

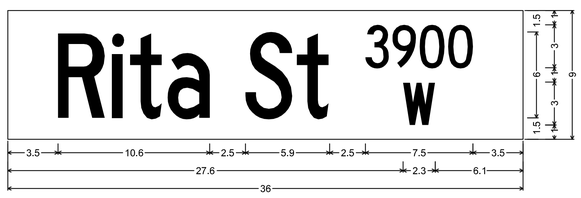

No border, White on Green;
"Rita", C 30% spacing; "St", C 30% spacing; "3900", C 50% spacing; "W", C 50% spacing;
Table of widths and spaces

3.5	R	3.3	0.5	i	0.8	0.4	t	2.3	0.4	a	2.9	2.5	S	3.3	0.3	t	2.3	2.5	3	1.6	0.3	9	1.6	0.3	0	1.7	0.3	0	1.7	3.5

27.6	W	2.3	6.1

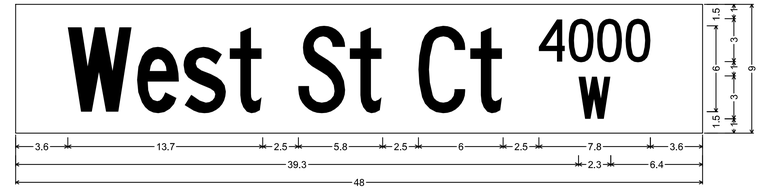

No border, White on Green;
"West", C 30% spacing; "St", C 30% spacing; "Ct", C 30% spacing; "4000", C 50% spacing; "W", C 50% spacing;
Table of widths and spaces

3.6	W	4.5	0.4	e	2.9	0.3	s	3.0	0.3	t	2.3	2.5	S	3.2	0.4	t	2.2	2.5	C	3.3	0.4	t	2.3	2.5	4	1.8	0.2	0	1.8	0.2	0	1.8	0.2	0	1.8	3.6

39.3	W	2.3	6.4

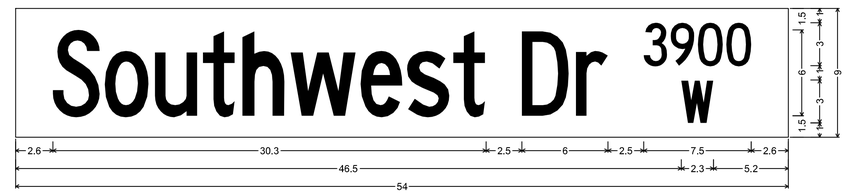

No border, White on Green;
"Southwest", C 30% spacing; "Dr", C 30% spacing; "3900", C 50% spacing; "W", C 50% spacing;
Table of widths and spaces

2.6	S	3.3	0.3	o	3.1	0.4	u	3.0	0.4	t	2.3	0.4	h	3.0	0.4	w	4.6	0.3	e	2.9	0.4	s	2.9	0.3	t	2.3	2.5	D	3.3	0.5	r	2.2	2.5	3	1.6	0.3	9	1.6	0.3	0	1.7	0.3	0	1.7	2.6

46.5	W	2.3	5.2

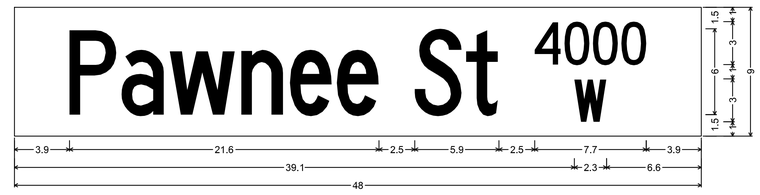

No border, White on Green;
"Pawnee", C 30% spacing; "St", C 30% spacing; "4000", C 50% spacing; "W", C 50% spacing;
Table of widths and spaces

3.9	P	3.2	0.4	a	2.9	0.5	w	4.5	0.5	n	2.9	0.5	e	2.9	0.3	e	3.0	2.5	S	3.3	0.3	t	2.3	2.5	4	1.8	0.2	0	1.8	0.2	0	1.8	0.2	0	1.7	3.9

39.1	W	2.3	6.6

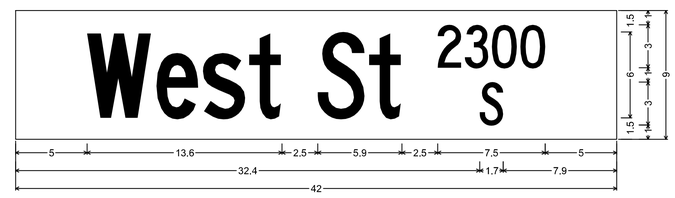

No border, White on Green;
"West", C 30% spacing; "St", C 30% spacing; "2300", C 50% spacing; "S", C 50% spacing;
Table of widths and spaces

5.0	W	4.5	0.3	e	3.0	0.3	s	2.9	0.3	t	2.3	2.5	S	3.3	0.3	t	2.3	2.5	2	1.6	0.3	3	1.6	0.3	0	1.7	0.3	0	1.7	5.0

32.4	S	1.7	7.9

TRANSYSTEMS
245 N. WACO
SUITE 222
WICHITA, KANSAS 67202
MAIN: 316-303-3000
FAX: 316-462-5629

CONSULTANTS:

WEST STREET IMPROVEMENTS
FROM PAWNEE TO HARRY

WICHITA, KANSAS

CITY OF WICHITA

REVISIONS:

MARK	DATE	DESCRIPTION

PROJ NO: 87 N-0720-01
SCALE: NTS
DATE: 9/25/2023
DESIGNED BY: LCV
DRAWN BY: LCV
CHECKED BY: MDB

SHEET TITLE:

SIGN FACE DETAILS

SHEET NO.
298
SHEET 298 OF 517

CADconform Certify This File

lcvohs
9/25/2023 - 6:42:58 PM - c:\transystems\pw_local\transyscorp-pw1\ws_lcvohs\d0994549\C-SGNA001-502.dgn

IF THIS DRAWING IS LESS THAN 22" X 36" IT IS A REDUCED SIZE DRAWING

CADconform Certify This File