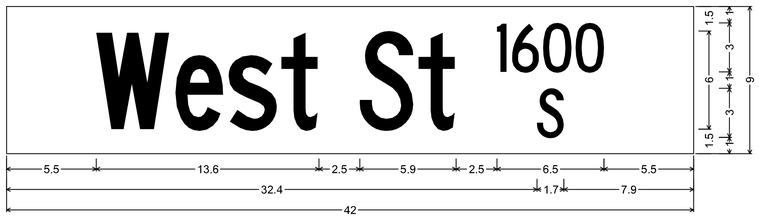

No border, White on Green;
"West", C 30% spacing; "St", C 30% spacing; "1600", C 50% spacing; "S", C 50% spacing;
Table of widths and spaces

	W		e		s		t		S		t		l		6		0		0							
5.5	4.5	0.3	3.0	0.3	2.9	0.3	2.3	2.5	3.3	0.3	2.3	2.5	0.6	0.3	1.6	0.3	1.7	0.3	1.7	5.5						

32.4	S 1.7	7.9

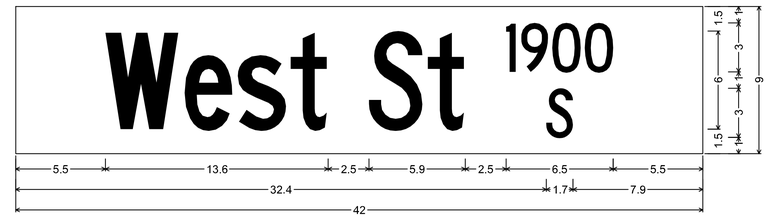

No border, White on Green;
"West", C 30% spacing; "St", C 30% spacing; "1900", C 50% spacing; "S", C 50% spacing;
Table of widths and spaces

	W		e		s		t		S		t		l		9		0		0							
5.5	4.5	0.3	3.0	0.3	2.9	0.3	2.3	2.5	3.3	0.3	2.3	2.5	0.6	0.3	1.6	0.3	1.7	0.3	1.7	5.5						

32.4	S 1.7	7.9

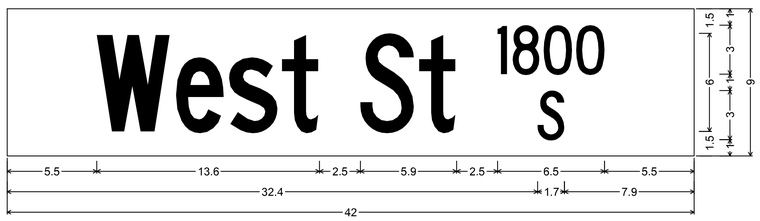

No border, White on Green;
"West", C 30% spacing; "St", C 30% spacing; "1800", C 50% spacing; "S", C 50% spacing;
Table of widths and spaces

	W		e		s		t		S		t		l		8		0		0							
5.5	4.5	0.3	3.0	0.3	2.9	0.3	2.3	2.5	3.3	0.3	2.3	2.5	0.6	0.3	1.6	0.3	1.7	0.3	1.7	5.5						

32.4	S 1.7	7.9

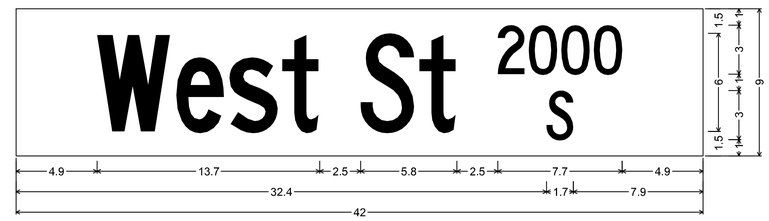

No border, White on Green;
"West", C 30% spacing; "St", C 30% spacing; "2000", C 50% spacing; "S", C 50% spacing;
Table of widths and spaces

	W		e		s		t		S		t		2		0		0		0							
4.9	4.5	0.4	2.9	0.3	3.0	0.3	2.3	2.5	3.2	0.4	2.2	2.5	1.7	0.2	1.8	0.2	1.8	0.2	1.8	4.9						

32.4	S 1.7	7.9

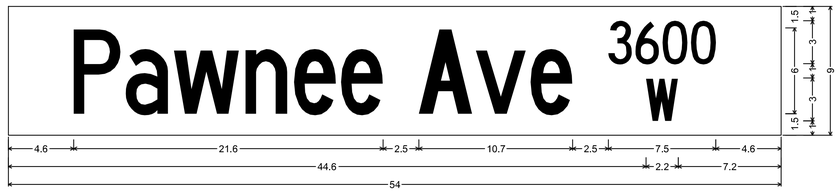

No border, White on Green;
"Pawnee", C 30% spacing; "Ave", C 30% spacing; "3600", C 50% spacing; "W", C 50% spacing;
Table of widths and spaces

	P		a		w		n		e		e		A		v		e		3		6		0		0	
4.6	3.2	0.4	2.9	0.5	4.6	0.4	2.9	0.5	2.9	0.3	3.0	2.5	3.7	0.3	3.5	0.3	2.9	2.5	1.7	0.2	1.7	0.2	1.7	0.3	1.7	4.6

44.6	W 2.2	7.2

TRANSYSTEMS
245 N. WACO
SUITE 222
WICHITA, KANSAS 67202
MAIN: 316-303-3000
FAX: 316-462-5629

CONSULTANTS:

WEST STREET IMPROVEMENTS
FROM PAWNEE TO HARRY

WICHITA, KANSAS

CITY OF WICHITA

REVISIONS:

MARK	DATE	DESCRIPTION

PROJ NO: 87 N-0720-01
SCALE: NTS
DATE: 9/25/2023
DESIGNED BY: LCV
DRAWN BY: LCV
CHECKED BY: MDB

SHEET TITLE:

SIGN FACE DETAILS

SHEET NO.

300

SHEET-sgn-m01-502DF 517

CADconform Certify This File

IF THIS DRAWING IS LESS THAN 22" X 36" IT IS A REDUCED SIZE DRAWING

CADconform Certify This File

lcvoto
9/25/2023 - 6:43:04 PM - c:\transystems\pw_local\transyscorp-pw1\ae_lcvoto\d0994549\C-SGNA001-503b.dgn