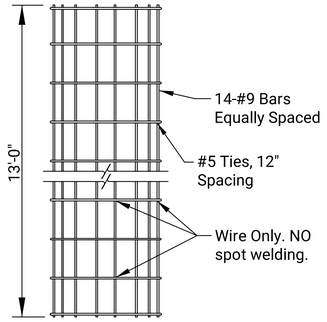

MAST ARM POLE
REBAR CAGE DETAIL

MAST ARM POLE
ANCHOR BOLT DETAIL

1. Under no circumstance shall the bolt-flange of the pole be recessed in concrete.
2. The space between Pole Base Plate and Top of Foundation shall not exceed the diameter of the anchor bolt.
3. The anchor bolt threads shall be protected from concrete fouling during concrete placement.

TranSystems
245 NORTH WACO
SUITE 222
WICHITA, KANSAS 67202
PHONE: 316-303-3000
FAX: 316-462-5629

CONSULTANTS:

29TH STREET N & GREENWICH ROAD
TRAFFIC SIGNALIZATION
WICHITA, KANSAS
CITY OF WICHITA

REVISIONS:

MARK	DATE	DESCRIPTION

PROJ NO: 87 N-0720-01
SCALE: NTS
DATE: 9/25/2023
DESIGNED BY: LCM
DRAWN BY: SSP
CHECKED BY: SGE

SHEET TITLE:
TRAFFIC SIGNAL FOUNDATION DETAILS

SHEET NO.
311
SHEET 311 OF 517

lcrahn
9/25/2023 - 6:43:43 PM - c:\transystems\tsw_local\transyscorp-pw1\ia-_lcrahn\d0894549\C-FDNA001-102.DGN.dgn

IF THIS DRAWING IS LESS THAN 22" X 36" IT IS A REDUCED SIZE DRAWING