NO.	DOOR					FRAME			DETAIL			LABEL	HDW	REMARKS
	SIZE	MAT'L	FIN	TYPE	GLASS	MAT'L	FIN	TYPE	HEAD	JAMB	SILL			
D100A	8' - 0" X 8' - 8"	ALUM	ANOD	D	T	ALUM	ANOD	-						
D100B	8' - 0" X 8' - 8"	ALUM	ANOD	D	T	ALUM	ANOD	-						
D100C	8' - 0" X 8' - 8"	ALUM	ANOD	D	T	ALUM	ANOD	-						
D100D	3' - 6" X 7' - 6"	ALUM	ANOD	C	T	ALUM	ANOD	ALUM1						
D100E	3' - 6" X 7' - 6"	ALUM	ANOD	C	T	ALUM	ANOD	ALUM2						
D102	3' - 0" X 7' - 0"	WD	STN	A	-	HM	PNT	HM1						
D103A	3' - 0" X 7' - 0"	WD	STN	C	T	HM	PNT	HM2						
D103B	3' - 0" X 7' - 0"	HM	PNT	B	T	HM	PNT	HM2						
D104	3' - 0" X 7' - 0"	WD	STN	B	T	HM	PNT	HM1						
D104.1A	2' - 10" X 7' - 0"	WD	STN	A	-	HM	PNT	HM1						H.M. POCKET DOOR
D104.1B	2' - 10" X 7' - 0"	WD	STN	A	-	HM	PNT	HM1						H.M. POCKET DOOR
D105	3' - 0" X 7' - 0"	WD	STN	B	T	HM	PNT	HM1						
D106	3' - 0" X 7' - 0"	WD	STN	A	-	HM	PNT	HM1						
D107	3' - 0" X 7' - 0"	HM	PNT	A	-	HM	PNT	HM2						
D109	3' - 0" X 7' - 0"	HM	PNT	A	-	HM	PNT	HM2						THIS TO BE A PARTITION DOOR TO MATCH RESTROOM PARTITIONS
D110	3' - 0" X 7' - 0"	HM	PNT	A	-	HM	PNT	HM2						
D112	3' - 0" X 7' - 0"	HM	PNT	A	-	HM	PNT	HM2						THIS TO BE A PARTITION DOOR TO MATCH RESTROOM PARTITIONS
D113	3' - 0" X 7' - 0"	HM	PNT	A	-	HM	PNT	HM2						
D114	3' - 0" X 7' - 0"	HM	PNT	A	-	HM	PNT	HM2						
D115	4' - 0" X 8' - 0"													ADA LOUVRE SYSTEMS - LOUVRE GATE - BASIS OF DESIGN

DOOR SCHEDULE

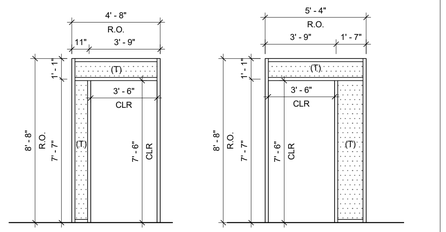

ALUM1 ALUM2

ALUM FRAME TYPES

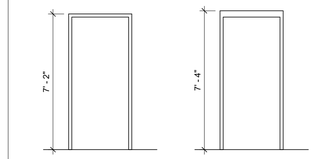

HM1 HM2

HM FRAME TYPE

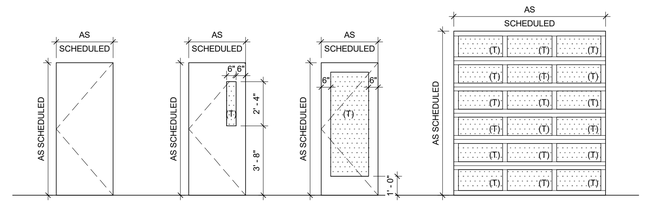

A SINGLE DOOR B C D ALUMINUM VERTISTACK OVERHEAD DOOR

DOOR TYPES

MATERIAL

ALUM	ALUMINUM
HC	HOLLOW CORE WOOD
HM	HOLLOW METAL
WD	SOLID WOOD

FINISH

ANOD	ANODIZED
PNT	PAINT
PRE	PRE-FINISHED
STN	STAIN

GLASS

1/4"	1/4" CLEAR PLATE GLASS
I	1" INSULATED GLASS (SEE NOTES)
S	SPANDREL GLAZING
T	TEMPERED SAFETY GLAZING
W	WIRED GLASS

DOOR SCHEDULE LEGEND

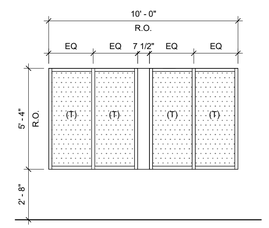

W1

WINDOW SCHEDULE

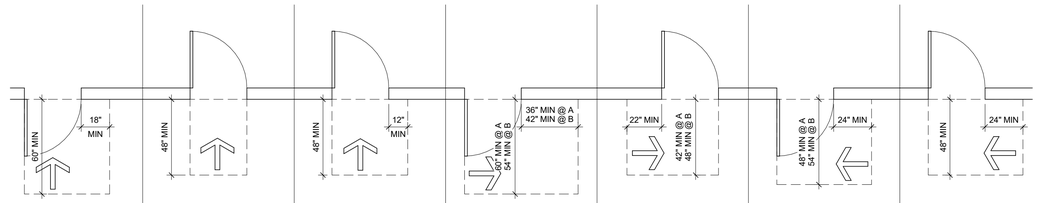

FRONT APPROACH, PULL SIDE | FRONT APPROACH, PUSH SIDE | FRONT APPROACH, PUSH SIDE WITH BOTH CLOSER AND LATCH | HINGE APPROACH, PULL SIDE | HINGE APPROACH, PUSH SIDE NOTE THAT "B" DIMENSIONS ARE REQUIRED WHEN DOOR HAS BOTH CLOSER & LATCH | LATCH APPROACH, PULL SIDE NOTE THAT "B" DIMENSIONS ARE REQUIRED WHEN DOOR PROVIDED WITH CLOSER | LATCH APPROACH, PUSH SIDE NOTE THAT "B" DIMENSIONS ARE REQUIRED WHEN DOOR PROVIDED WITH CLOSER

TYPICAL DOOR SWING CLEARANCES

1. VERIFY ALL FINAL SELECTIONS WITH ARCHITECT PRIOR TO ORDERING.
2. ALL EXTERIOR STOREFRONT TO BE 1" INSULATED BRONZE TINTED CENTER SET GLASS IN 2"x4 1/2" DARK BRONZE ANODIZED ALUMINUM.
3. GLASS (IN DOORS AND WINDOWS) TO BE TEMPERED AS INDICATED WITH (T).
4. ALL WOOD DOORS 1 3/4" THICK UNLESS NOTED OTHERWISE.
5. WOOD DOORS TO BE RIFF SAWN OAK - STAIN TBD AND APPROVED BY OWNER.
6. ALL INTERIOR GLASS (IN DOOR AND WINDOWS) TO BE 1/4" CLEAR PLATE GLASS (TEMPERED AS INDICATED) UNLESS NOTED OTHERWISE.
7. PER IBC 1010.1.9.4 ONLY THE MAIN ENTRANCE IS ALLOWED TO HAVE KEY LOCKING HARDWARE. ALL OTHERS ARE REQ'D HARDWARE THAT IS OPENABLE FROM THE INSIDE WITHOUT THE USE OF A KEY OR ANY SPECIAL KNOWLEDGE.
8. FINAL KEYING TO BE REVIEWED AND COORDINATED WITH OWNER.

DOOR & WINDOW NOTES

PEC
PROFESSIONAL ENGINEERING CONSULTANTS
303 SOUTH TOPEKA
WICHITA, KS 67202
316-262-2691 www.pec1.com

CITY OF WICHITA

SOUTH LAKES SPORTS PARK
WICHITA, KS

Issue:		
	100% PLANS	10/16/23

JOB NO.	220008-003
DATE	16 OCTOBER 2023
PM	NLS
DESIGNED BY	BRM
DRAWN BY	BRM
CHECKED BY	DBB

DOOR & WINDOW SCHEDULES

A6.1

SHELDEN ARCHITECTURE
SHELDENARCH.COM
800 E. First Suite 140 Wichita, KS 67202 316.263.4300

10/10/2023 2:54:16 PM
C:\Local Revit Projects\South Lakes Pickleball Complex_bmitchell_sa.rvt