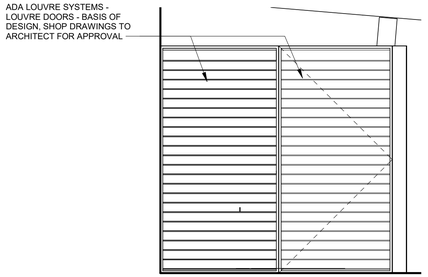

1 MTL GATE ELEVATION 3/8" = 1'-0"

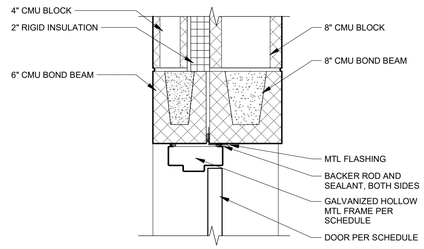

2 HM DOOR HEAD 1 1/2" = 1'-0"

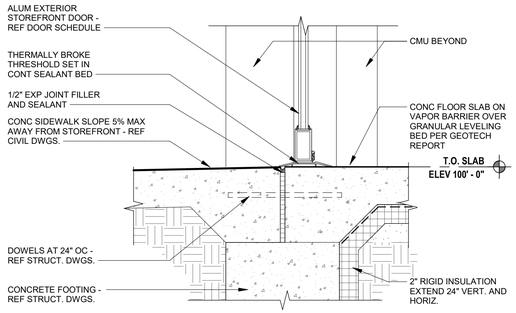

3 STOREFRONT DOOR SILL AT FOOTING 1 1/2" = 1'-0"

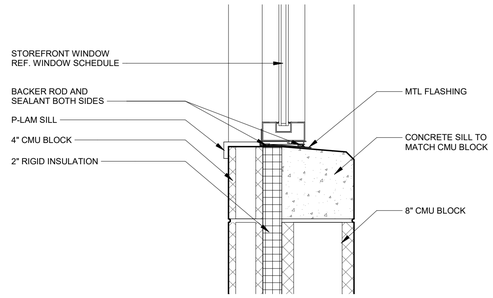

4 WINDOW SILL 1 1/2" = 1'-0"

PEC
PROFESSIONAL ENGINEERING CONSULTANTS
303 SOUTH TOPEKA
WICHITA, KS 67202
316-262-2691 www.pec1.com

CITY OF WICHITA

SOUTH LAKES SPORTS PARK
WICHITA, KS

Issue:		
	100% PLANS	10/16/23

JOB NO.	220008-003
DATE	16 OCTOBER 2023
PM	NLS
DESIGNED BY	BRM
DRAWN BY	BRM
CHECKED BY	DBB

DOOR & WINDOW DETAILS

A6.2

SHELDEN ARCHITECTURE
SHELDENARCH.COM
800 E. First Suite 140 Wichita, KS 67202 316.263.4300

10/10/2023 2:54:17 PM
C:\Local Revit Projects\South Lakes Pickleball Complex_bmitchell_sa.rvt