CITY OF WICHITA

PAUL GUNZELMAN, P.E. - CITY ENGINEER

CONSTRUCTION PLANS FOR
CYPRESS GLEN ADDITION-PAVING AND INCIDENTAL DRAINAGE IMPROVEMENTS

PEC PROJECT NO. 210975-004-4319 (PAVING AND INCIDENTAL DRAINAGE)
CITY OF WICHITA PROJECT NO. 472-2023-085915
ORG CODE 47473623
MUNIS NO. E3104

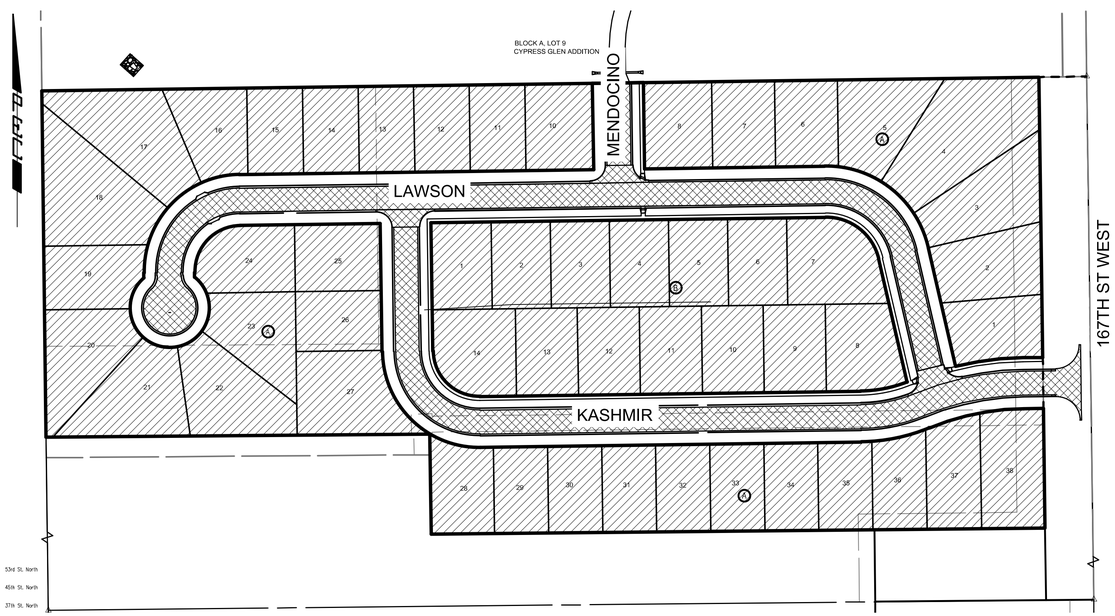

LOCATION MAP

DEVELOPER CONTACT

MR. MIKE MEYSING
MEYSING PROPERTIES, LLC
11535 HEAVEN WOODS CIRCLE
WICHITA, KS 67215
502-693-0921

LEGEND

BENEFIT DISTRICT

PROPOSED STREETS

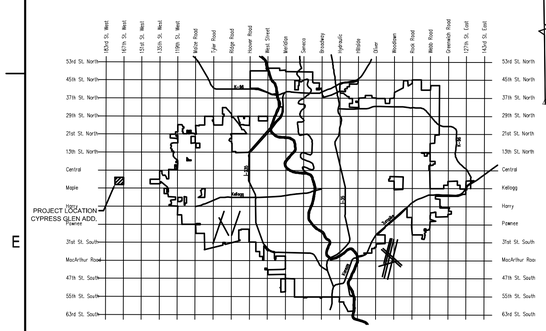

VICINITY MAP

SHEET INDEX

01	CP001	TITLE SHEET
02	CP002	HORIZONTAL & VERTICAL CONTROLS AND KEP MAP
03	CP003	PLAT
04	CP004	GENERAL NOTES
05	CP005	TYPICAL SECTIONS
06	CP101	COORDINATE GEOMETRY PLAN
07	CP102	COORDINATE GEOMETRY TABLES
08	CP201	LAWSON CIRCLE PLAN
09-10	CP202-CP203	LAWSON PLANS
11-13	CP204-CP206	KASHMIIR PLANS
14	CP207	MENDOCINO PLAN
15	CP301	LAWSON CIR. CUL-DE-SAC PLAN
16	CP302	VALLEY GUTTER PLANS
17	CP303	INTERSECTION PLAN
18	CP304	VALLEY GUTTER DETAILS
19	CP305	CURB AND GUTTER DETAILS
20	CP306	WHEELCHAIR RAMP DETAILS
21	CP307	SIGN DETAILS
22	CP401	PLAN AND PROFILE-SWS LINE 100
23	CP402	PLAN AND PROFILE-SWS LINE 200
24	CP403	PLAN AND PROFILE-SWS LINE 200
25	CP404	PLAN AND PROFILE-SWS LINE 300
26	CP405	PLAN AND PROFILE-SWS LINE 400
27	CP406	PLAN AND PROFILE-SWS LINE 500
28	CP407	PLAN AND PROFILE-SWS LINE 600
29	CP408	PLAN AND PROFILE-SWS LINE 605
30	CP501	STD. TYPE 1A CURB INLET-5' OR 10'
31	CP502	PRECAST CONCRETE MANHOLE
32	CP503	REINFORCED CONCRETE MANHOLE
33	CP504	SINGLE-DOUBLE DROP INLET
34	CP505	DOUBLE-DOUBLE DROP INLET
35	CP506	INLET BEAM AND RIPRAP DETAILS
36	CP507	SPECIAL AREA INLET DETAILS
37	CP508	GRATED DRIVEWAY INLET (DOUBLE)
38	CP509	PAVEMENT UNDERDRAIN DETAILS
39	CP510	BEDDING AND BACKFILL DETAILS
40	CP511	MANHOLE-INLET FRAME & COVER
41	CP601	EASEMENT GRADING PLAN
42	CG101	EROSION CONTROL PLAN
43	CG501	BACK OF CURB PROTECTION & CURB INLET PROTECION
44	CG502	SILT FENCE DITCH CHECK & BARRIER DETAILS
45	CG503	STRAW BALE DITCH CHECK & BARRIER DETAILS
46	CG504	STREET IMPROVEMENT PROJECTS
47	CG505	SUBIVISON DEVELOPMENT PROCESS
48-51	CX601-CX604	CROSS SECTIONS-LAWSON CIRCLE
52-57	CX605-CX610	CROSS SECTIONS-LAWSON
58-65	CX611-CX618	CROSS SECTIONS-KASHMIR
66	CX619	CROSS SECTIONS-MENDOCINO

OCTOBER, 2023

PEC
PROFESSIONAL ENGINEERING CONSULTANTS
303 SOUTH TOPEKA
WICHITA, KS 67202
316-262-2691 www.pec1.com

CITY OF WICHITA

KRISTY SKAGGS
LICENSED
29955
01/09/2024
KANSAS
PROFESSIONAL ENGINEER

PAVING AND INCIDENTAL DRAINAGE IMPROVEMENTS

CYPRESS GLEN ADDITION-PHASE 1

PAUL GUNZELMAN CITY ENGINEER
CITY OF WICHITA PROJECT NO. 472-2023-085915

Issue:

JOB NO.	210975-004
DATE	OCTOBER 2023
PM	RJS
DESIGNED BY	KMS
DRAWN BY	BJS
CHECKED BY	TPA

TITLE SHEET

CP001
1 OF 66

SAVED 1/9/2024 4:19:14 PM BY BILL.SEXSON
PLOTTED 1/9/2024 4:21:46 PM BY BILL SEXSON
U:\WICHITA-CIVIL\2021\210975\001\PEC\DRAWINGS\01-210975-004-CP001-TITLE SHEET.DWG