WOODLAND LAKES THIRD ADDITION
CROSS SECTIONS
GLENMOOR CT. NO.

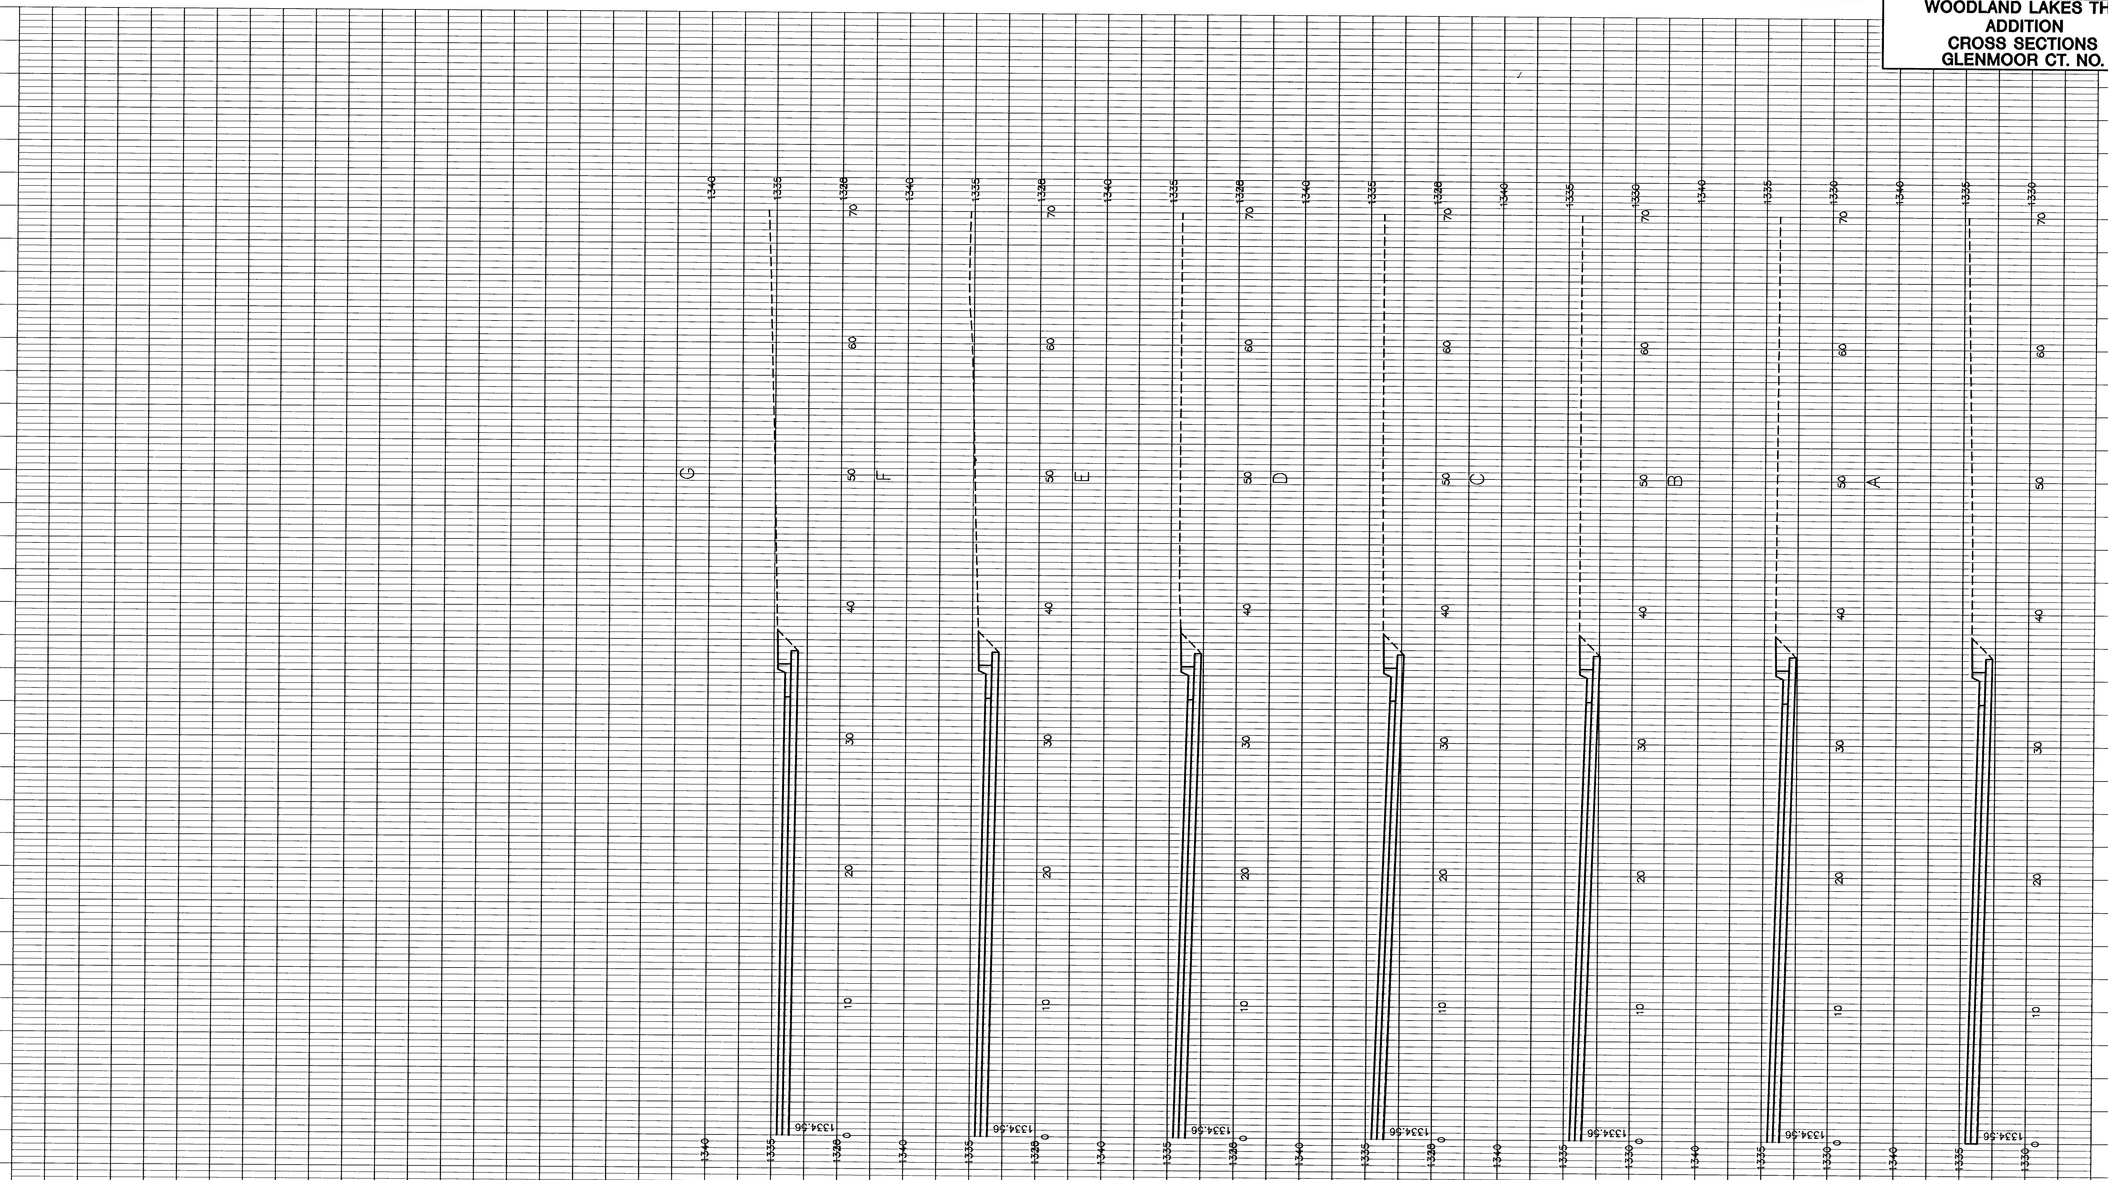

H:\CIVIL\95058\02172\dwg\Pav\GLENMOOR\XSECT\02172SX7.dwg