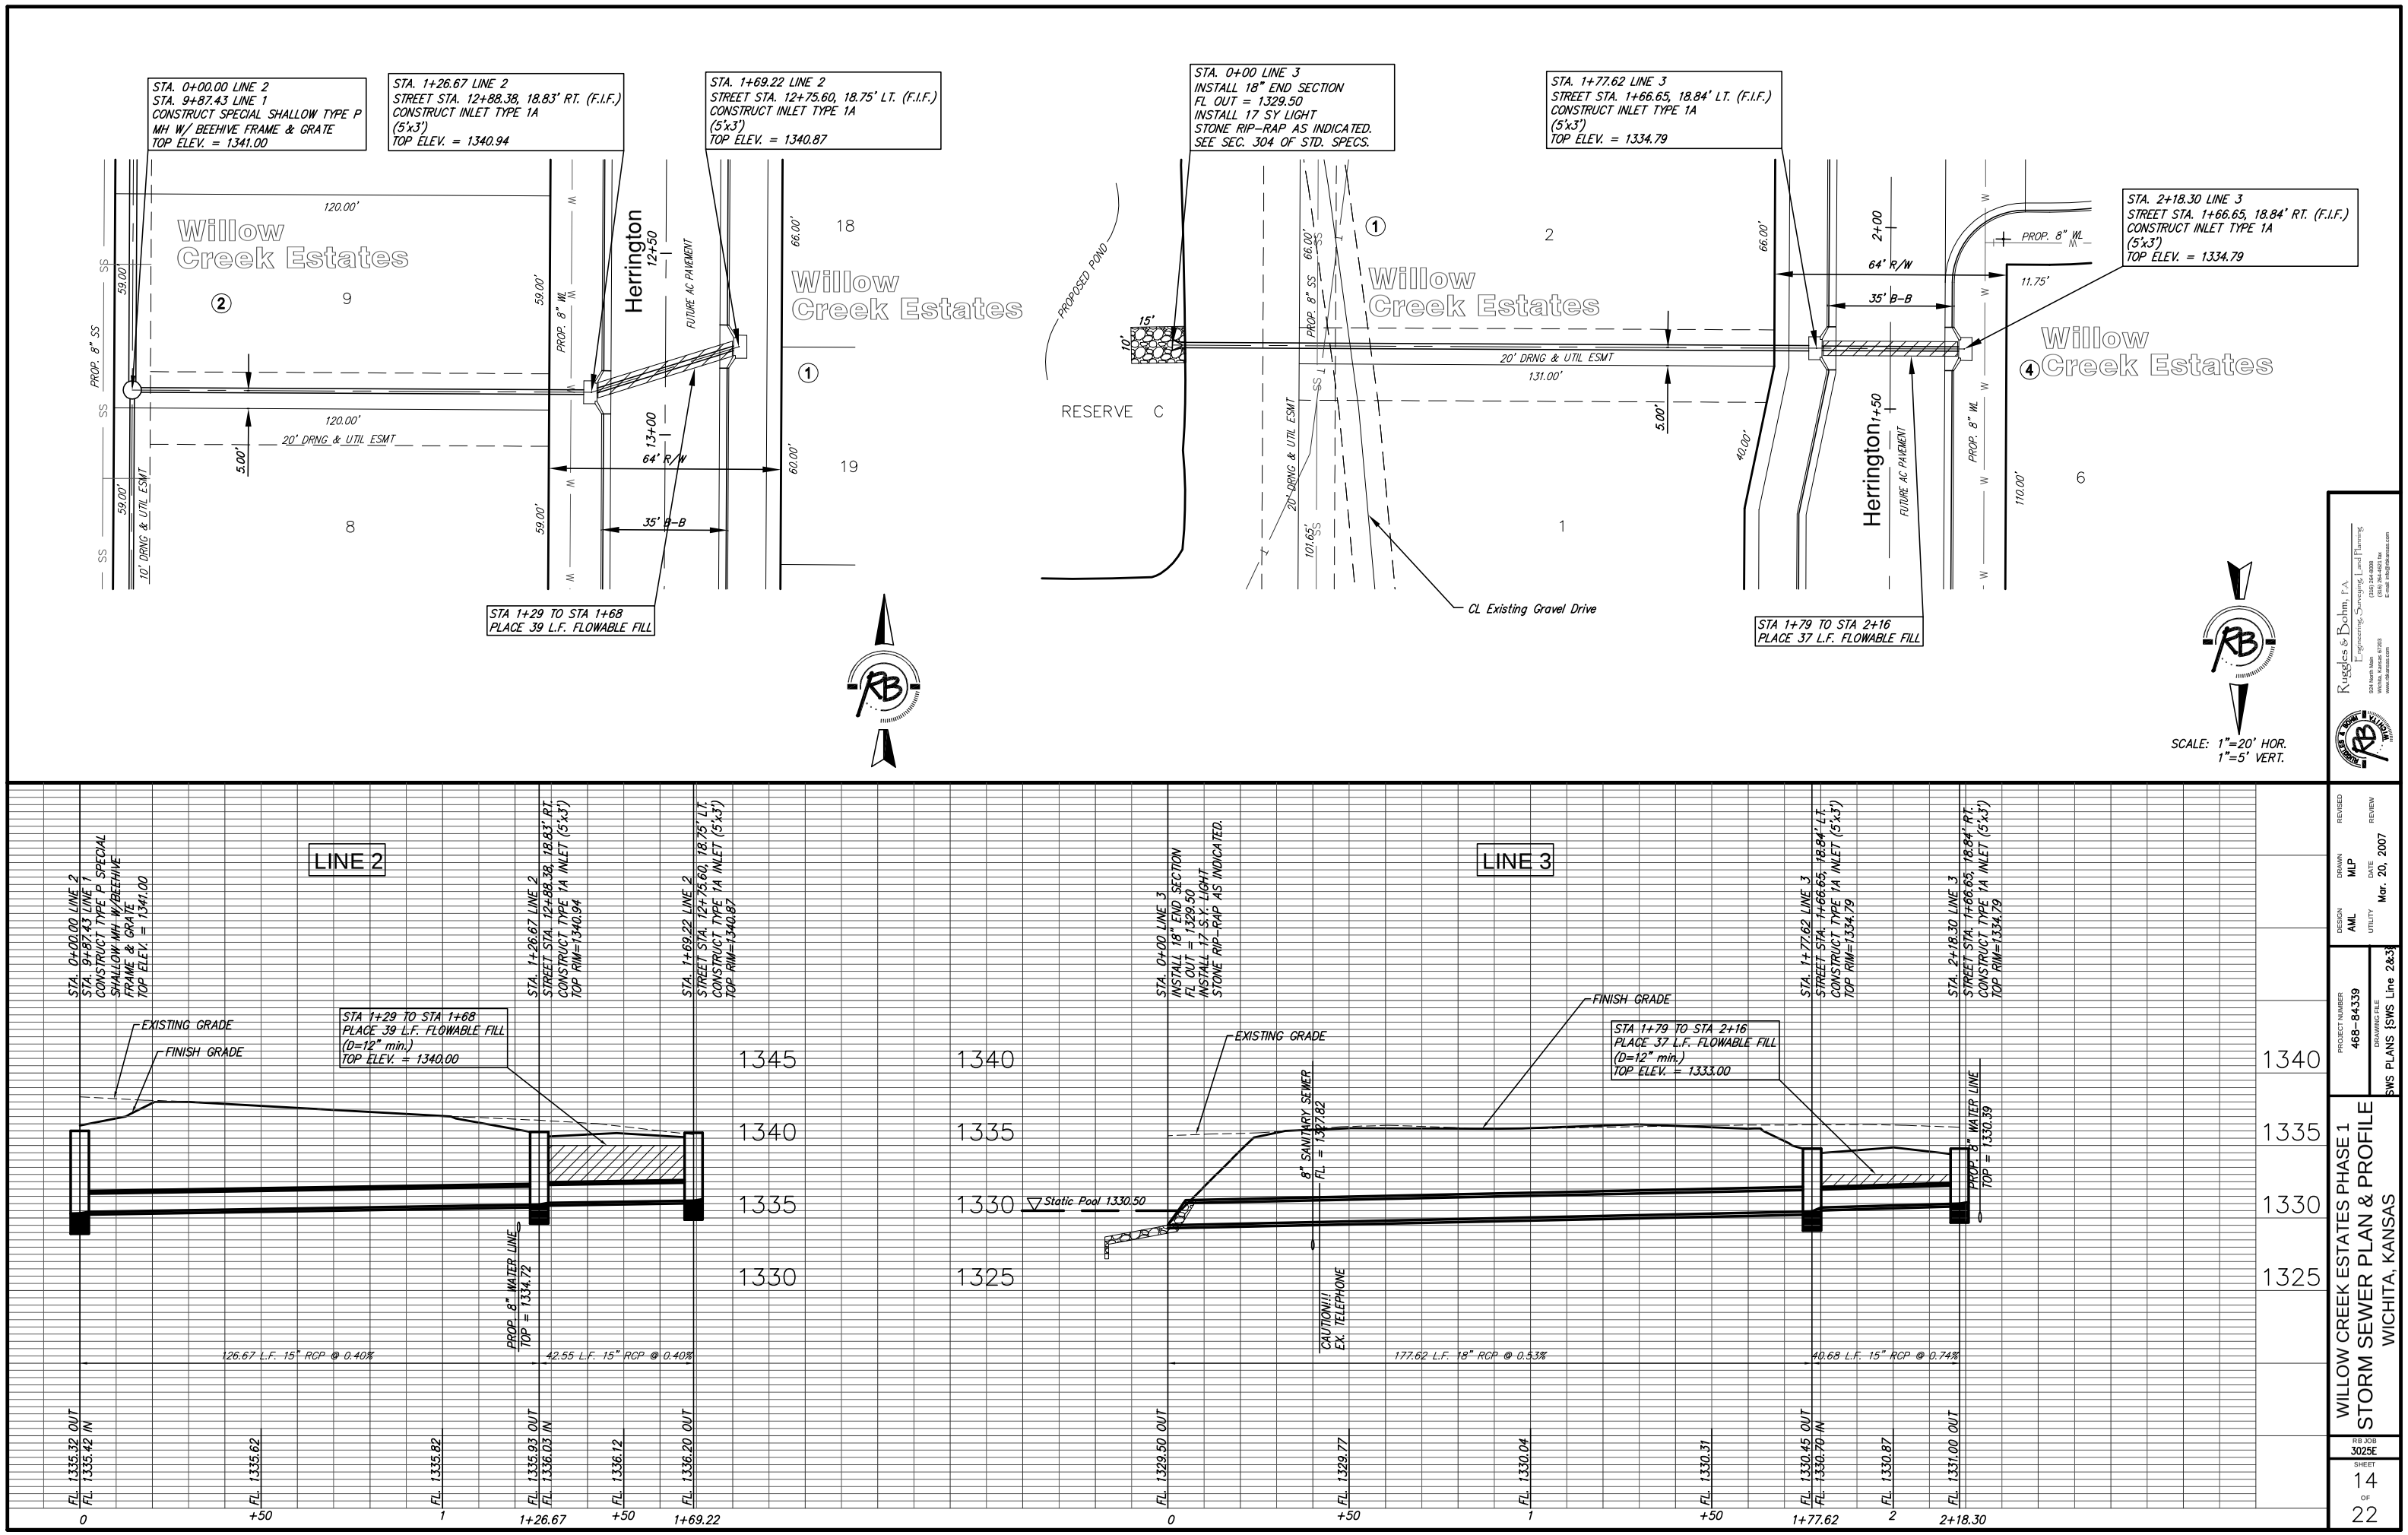

Ruggles & Bohm, P.A.
Engineering, Surveying, Land Planning
324 North Main
Wichita, Kansas 67203
(316) 264-6205
(316) 264-1557 fax
www.rbassocs.com
E-mail: info@rbassocs.com

DESIGN: AML
DRAWN: MLP
DATE: Mar. 20, 2007
REVISED
REVIEW
UTILITY

PROJECT NUMBER: 468-84339
DRAWING FILE: SWS PLANS (SWS Line 2&3)

WILLOW CREEK ESTATES PHASE 1
STORM SEWER PLAN & PROFILE
WICHITA, KANSAS

RB JOB 3025E
SHEET 14 OF 22