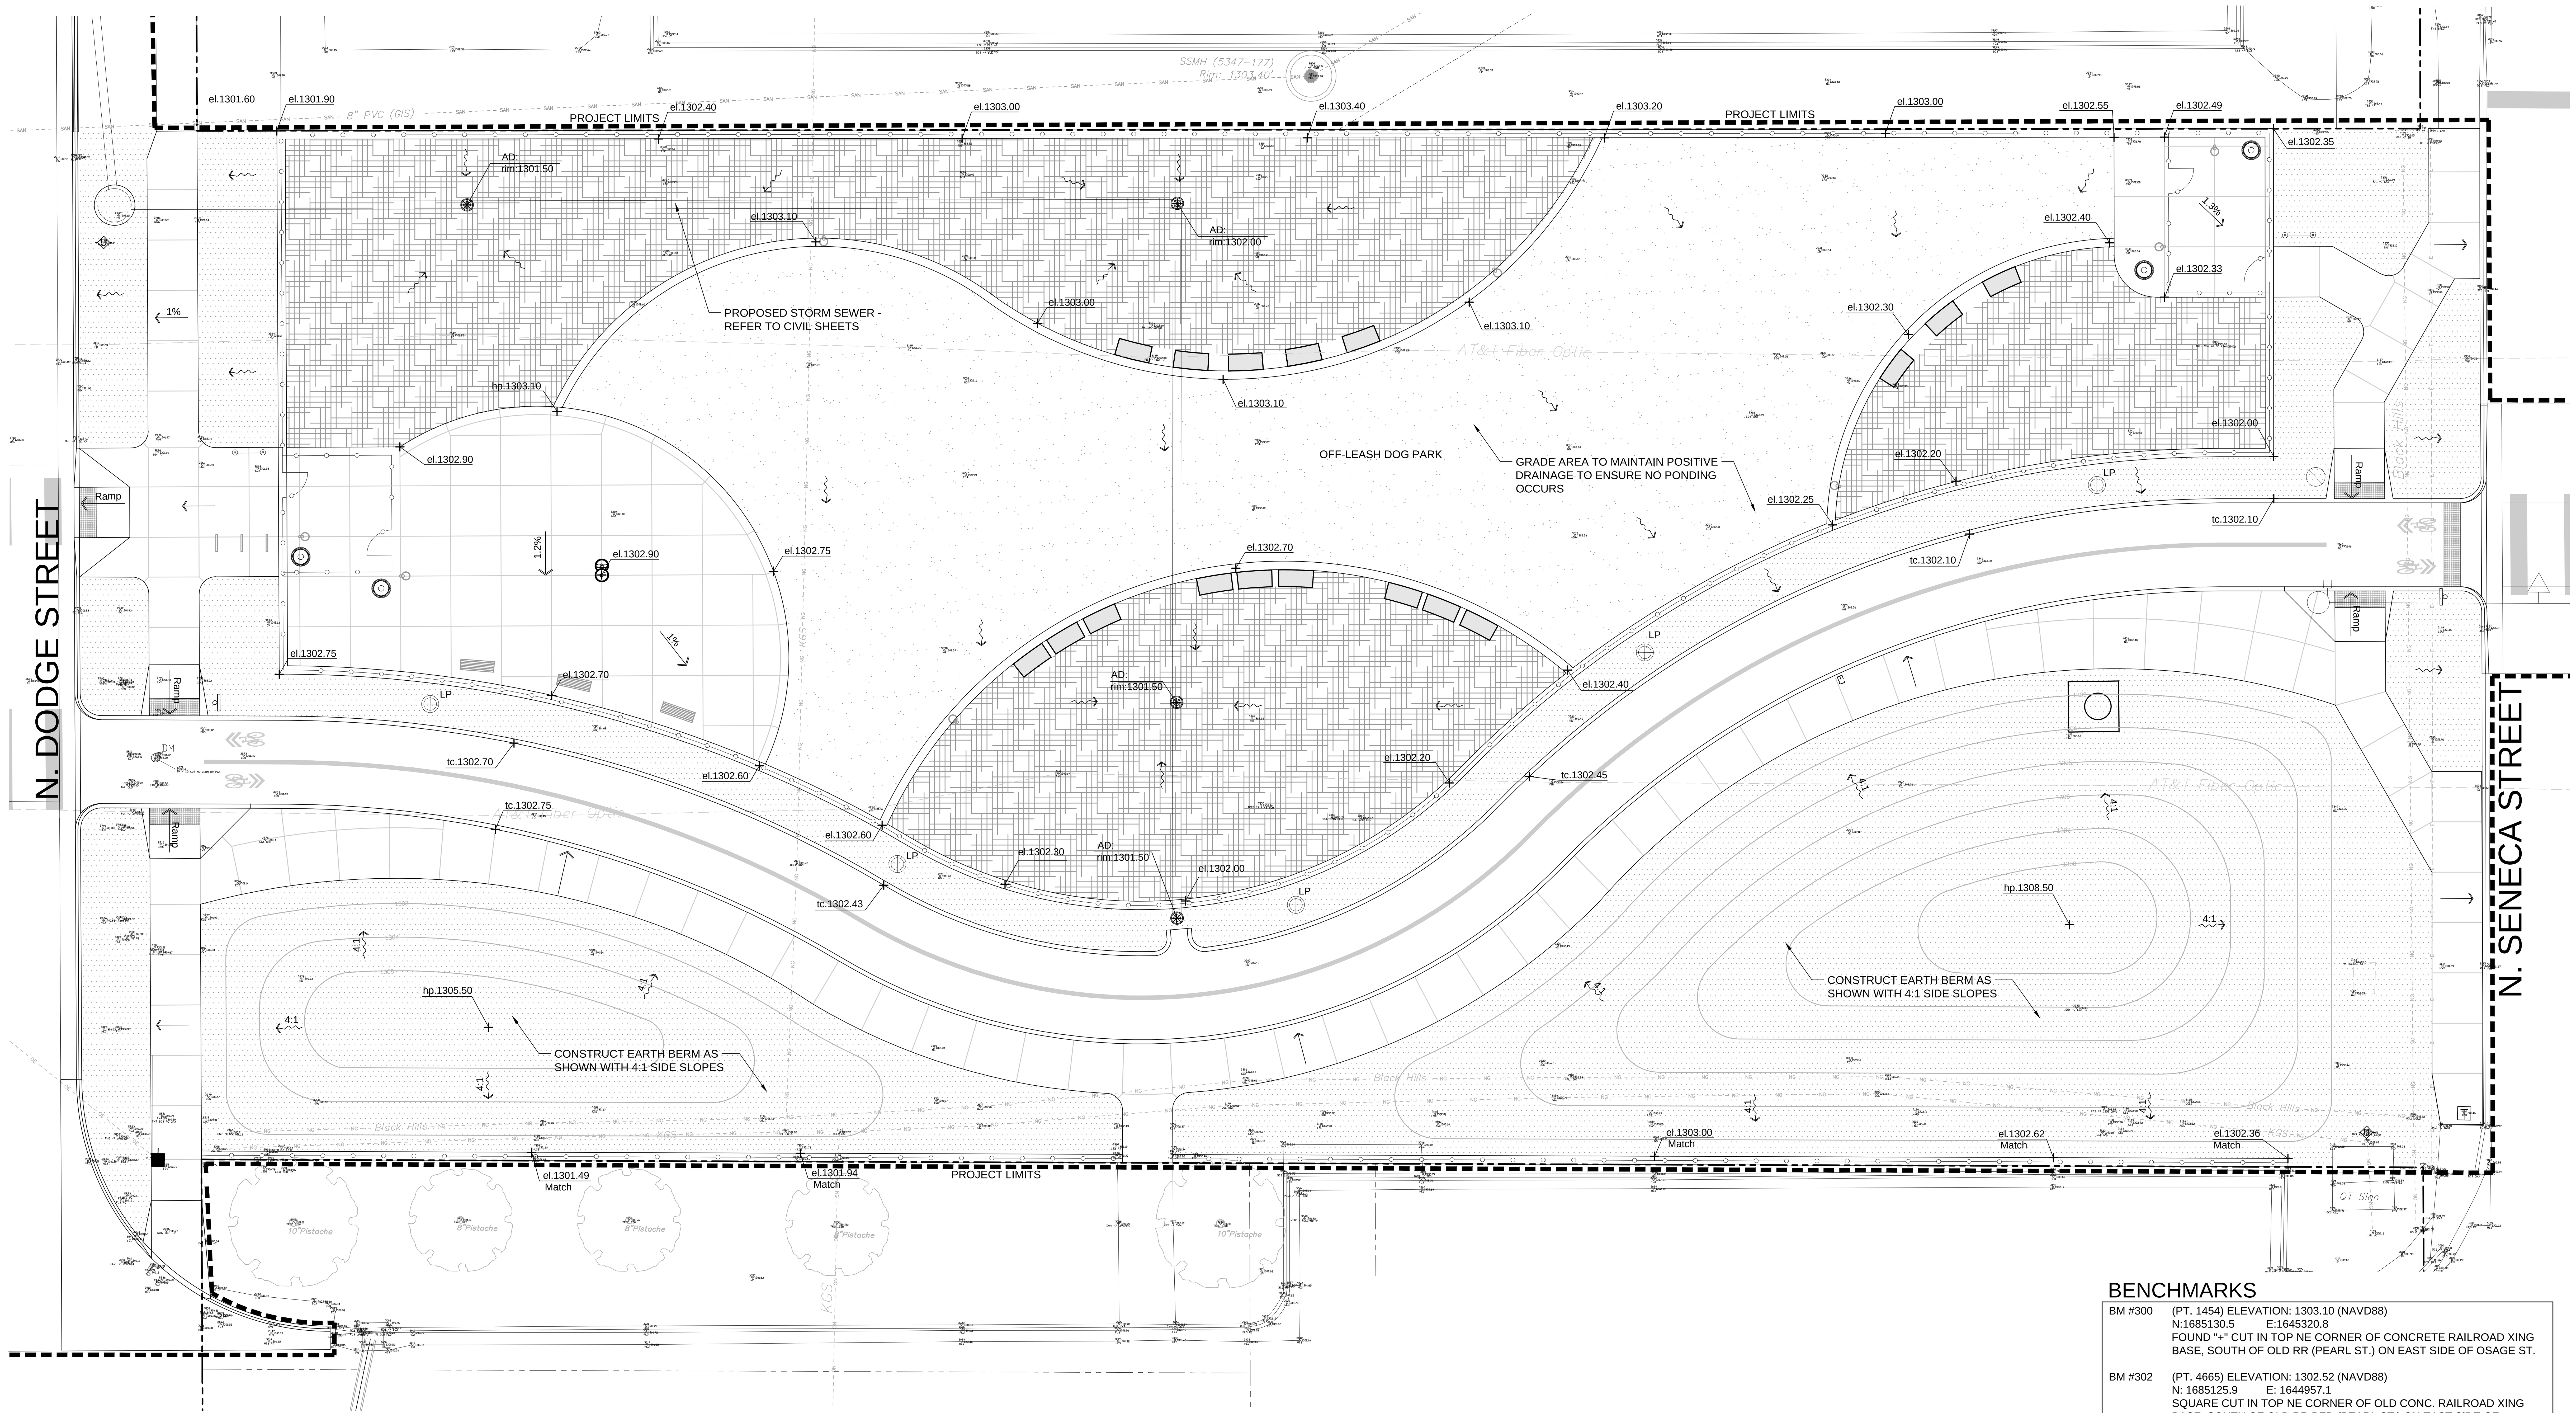

GRADING PLAN

1" = 10'-0"

0 5' 10' 20'

NORTH

GRADING LEGEND

Symbol	Description
el.1302.40	PROPOSED SPOT ELEVATION
1.5%	DIRECTION & SLOPE OF SURFACE DRAINAGE
(wavy arrow)	OVERLAND FLOW
el.	SPOT ELEVATION - FINISH GRADE
tc.	TOP OF CURB ELEVATION
bc.	BOTTOM OF CURB ELEVATION
tw.	TOP OF WALL ELEVATION
bw.	BOTTOM OF WALL ELEVATION
hp.	HIGH POINT ELEVATION
AD	AREA DRAIN INLET
rim	RIM ELEVATION OF AREA DRAIN
fl.	FLOW LINE ELEVATION

BENCHMARKS

BM #300	(PT. 1454) ELEVATION: 1303.10 (NAVD88) N:1685130.5 E:1645320.8 FOUND "+" CUT IN TOP NE CORNER OF CONCRETE RAILROAD XING BASE, SOUTH OF OLD RR (PEARL ST.) ON EAST SIDE OF OSAGE ST.
BM #302	(PT. 4665) ELEVATION: 1302.52 (NAVD88) N: 1685125.9 E: 1644957.1 SQUARE CUT IN TOP NE CORNER OF OLD CONC. RAILROAD XING BASE, SOUTH OF OLD RR BED (PEARL ST.) ON EAST SIDE OF HANDLEY ST.
BM #303	(PT. 4669) ELEVATION: 1302.17 (NAVD88) N: 1685201.0 E:1644554.9 SQUARE CUT IN TOP SE CORNER OF OLD CONC. RAILROAD XING BASE, NORTH OF OLD RR BED (PEARL ST.) ON WEST SIDE OF WALNUT ST.
BM #304	(PT. 4670) ELEVATION: 1302.77 (NAVD88) N: 1685180.5 E:1644233.6 SQUARE CUT IN TOP NORTH END OF SENECA ST. MEDIAN, JUST WEST OF JOES CAR WASH SIGN.
BM #305	(PT. 4671) ELEVATION: 1302.16 (NAVD88) N: 1685128.0 E: 1643919.5 SQUARE CUT IN TOP NE CORNER OF OLD CONC. XING BASE, SOUTH OF OLD RR BED (PEARL ST.) ON EAST SIDE OF DODGE.
BM #306	(PT. 4672) ELEVATION: 1301.48 (NAVD88) N: 1685109.6 E: 1643586.1 SQUARE CUT IN TOP OF CONC. CURB SOUTH OF OLD RR BED (PEARL ST.) ON EAST SIDE OF EXPOSITION.

TranSystems
245 NORTH WACO
SUITE 222
WICHITA, KANSAS 67202
PHONE: 316-303-3000
FAX: 316-462-5629

CONSULTANTS:
LK ARCHITECTURE, INC.
345 RIVERVIEW
SUITE 200
WICHITA, KANSAS 67208
PHONE: 316-268-0230

DELANO GREENWAY IMPROVEMENTS
FROM EXPOSITION TO OSAGE STREET
WICHITA, KANSAS

CITY OF WICHITA

REVISIONS: MARK	DATE	DESCRIPTION

PROJ NO: 472-85463
SCALE: 1" = 10'-0"
DATE: 10/24/2022
DESIGNED BY: J. Best
DRAWN BY: J. Best
CHECKED BY: J. Best

SHEET TITLE:
GRADING PLAN

SHEET NO.
29

SHEET 29 OF xshts x

IF THIS DRAWING IS LESS THAN 22" X 36" IT IS A REDUCED SIZE DRAWING
CADconform Certify This File
CADconform Certify This File
$USER$ $DATE$ - $TIME$ - $FILEL$