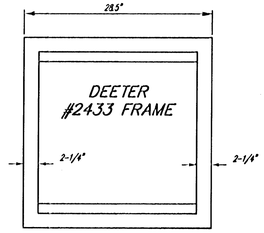

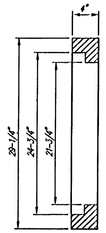

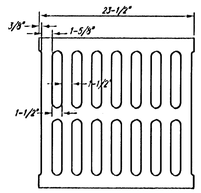

DEETER #2433 GRATE

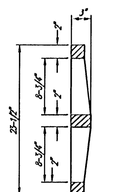

NOTE: Grates shall be imprinted on the top surface with "CITY OF WICHITA" using letters at least 1" in height. Other marking methods may be approved by the engineer.

24" x 24" Frame and Grate Detail

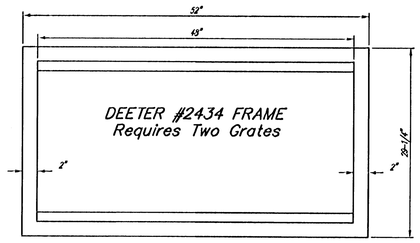

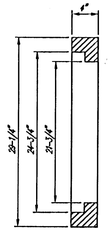

Double 24" x 24" Frame Detail

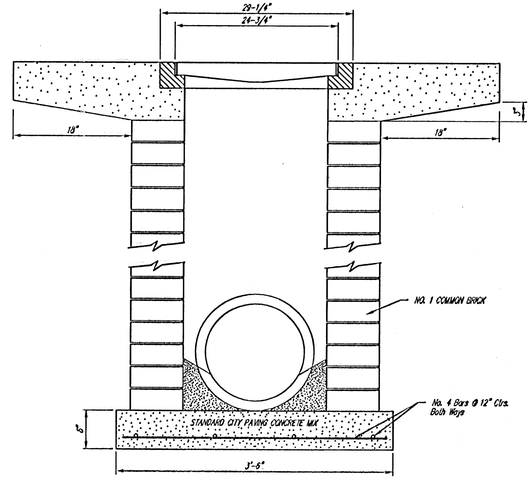

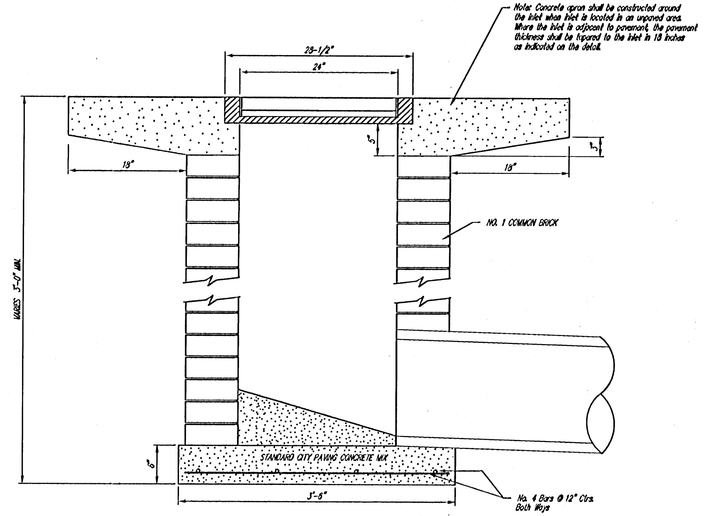

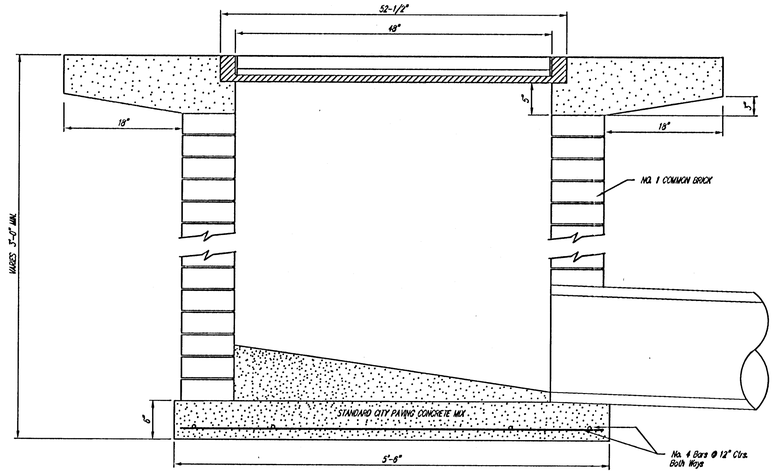

Baughman

City of Wichita Standard

Drop Inlet Detail

Baughman Company, P.A. 315 Ellis Ct. Wichita, KS 67211 P 316.262.7271 F 316.262.0149
ENGINEERING | SURVEYING | PLANNING | LANDSCAPE ARCHITECTURE

PROJECT NUMBER	DESIGN	DRAWN
472-84056	C.O.W.	Staff
REVISIONS	APPROVED	DATE
	SCALE: None	
	SHEET: 32 OF 51	

P:\Eng\Details\Sewers\DROPINT2.dwg