
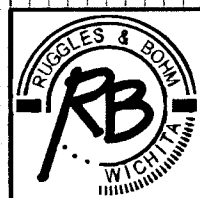


11+00

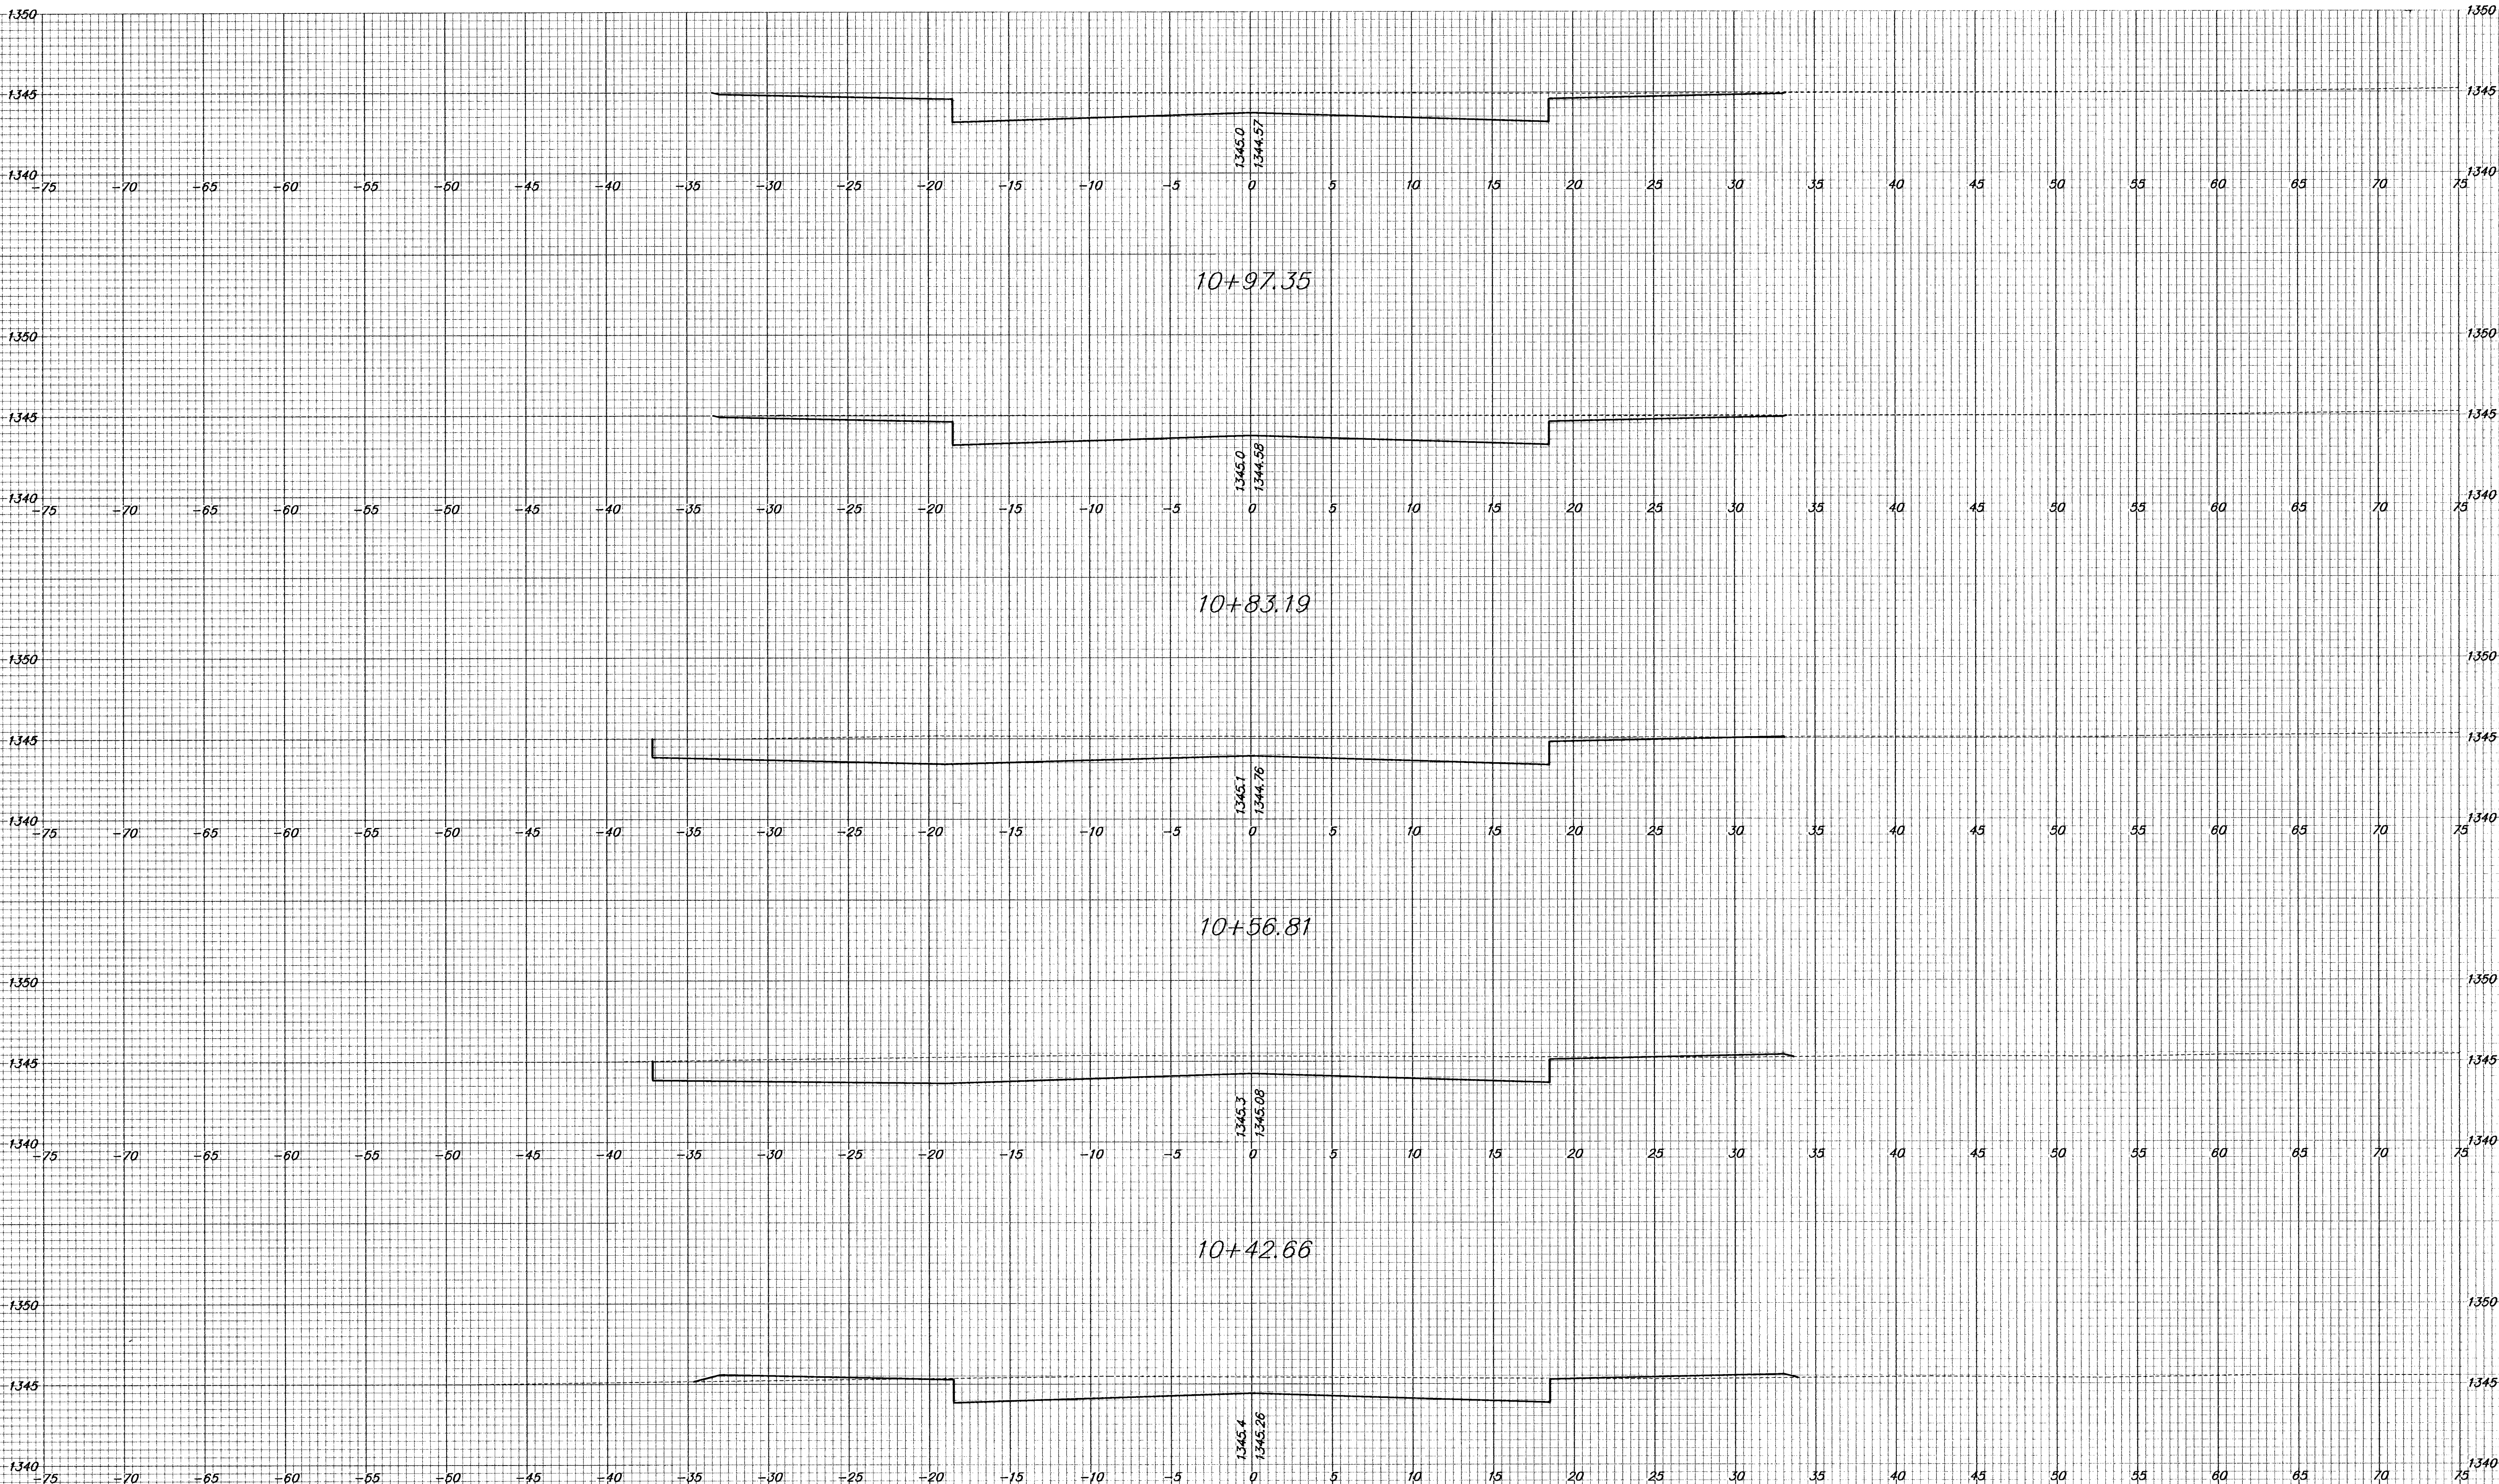

Sierra Hills Addition
Cherry Creek - Sierra Hills
10+42.66 - 11+00