
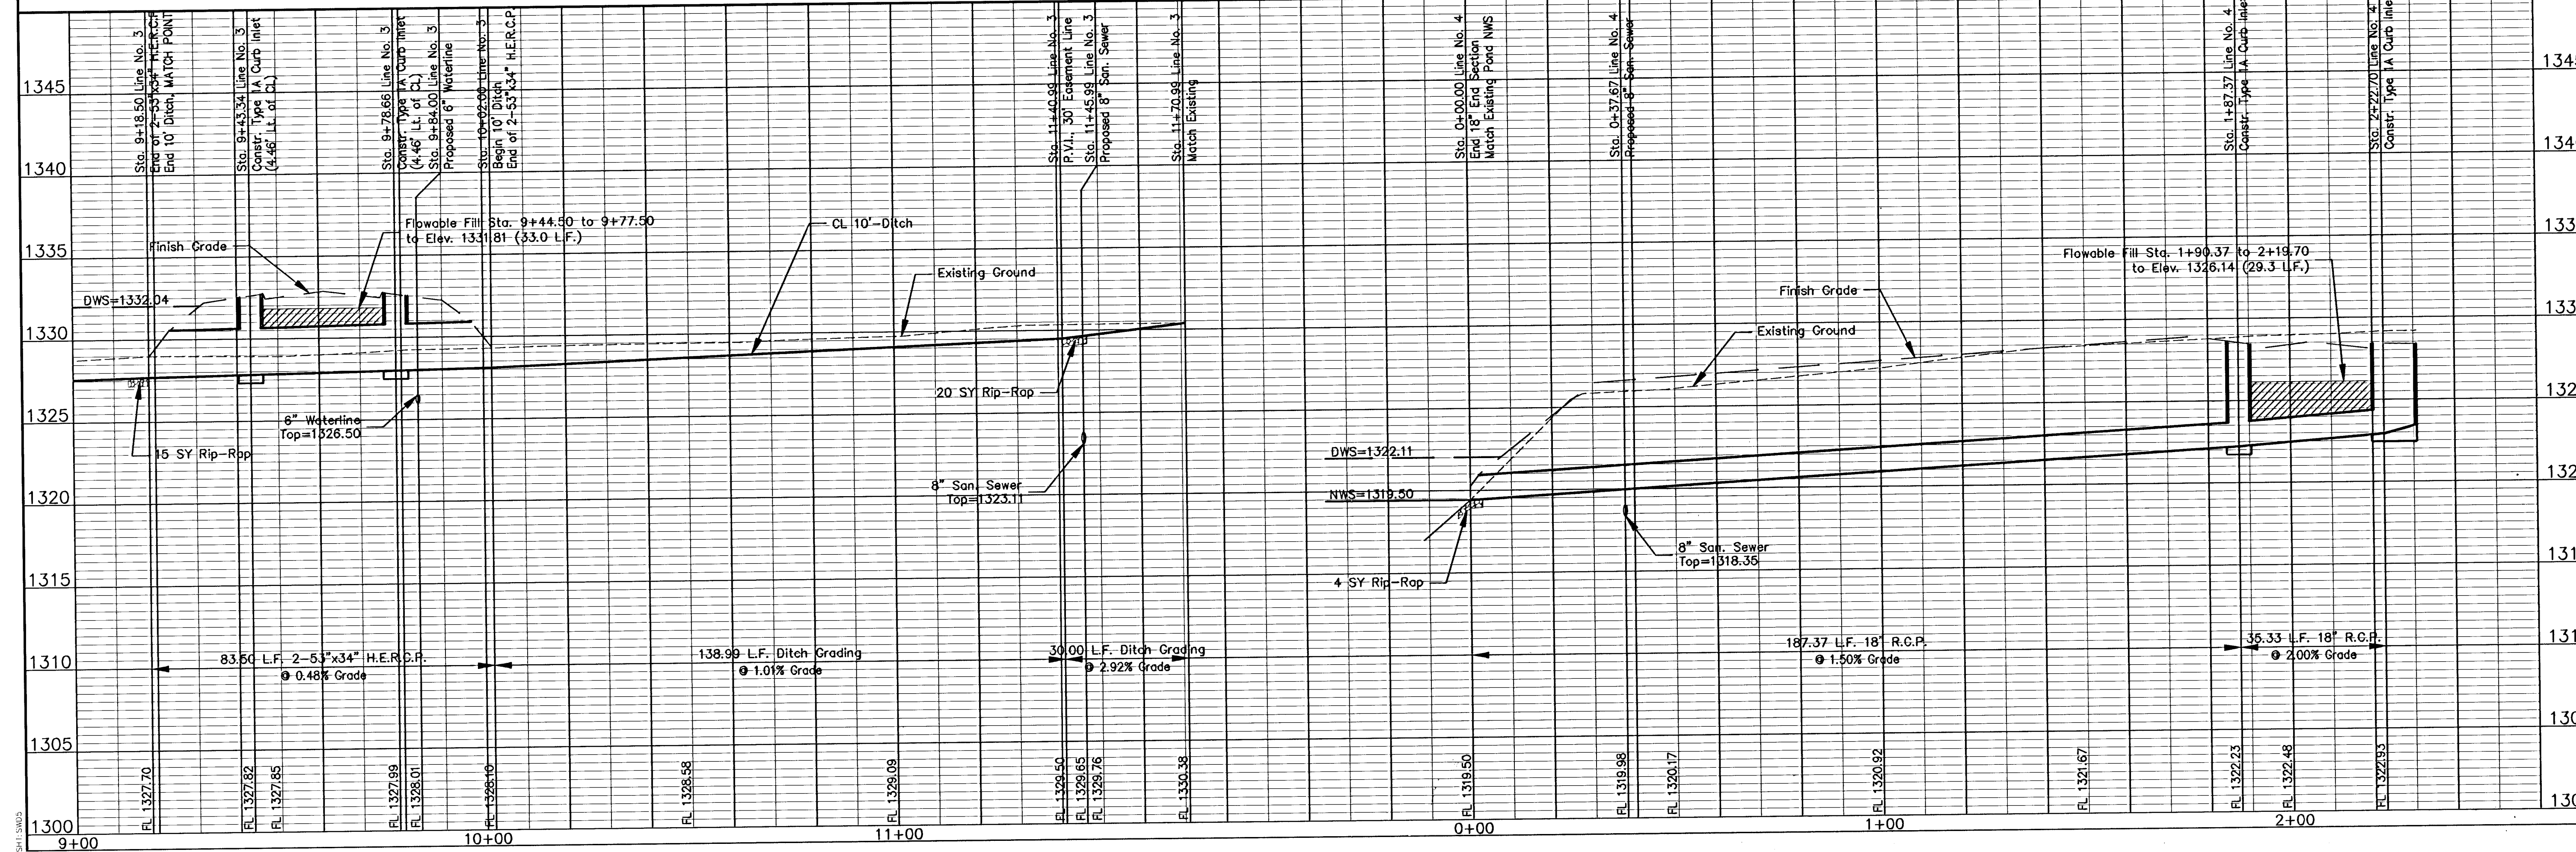


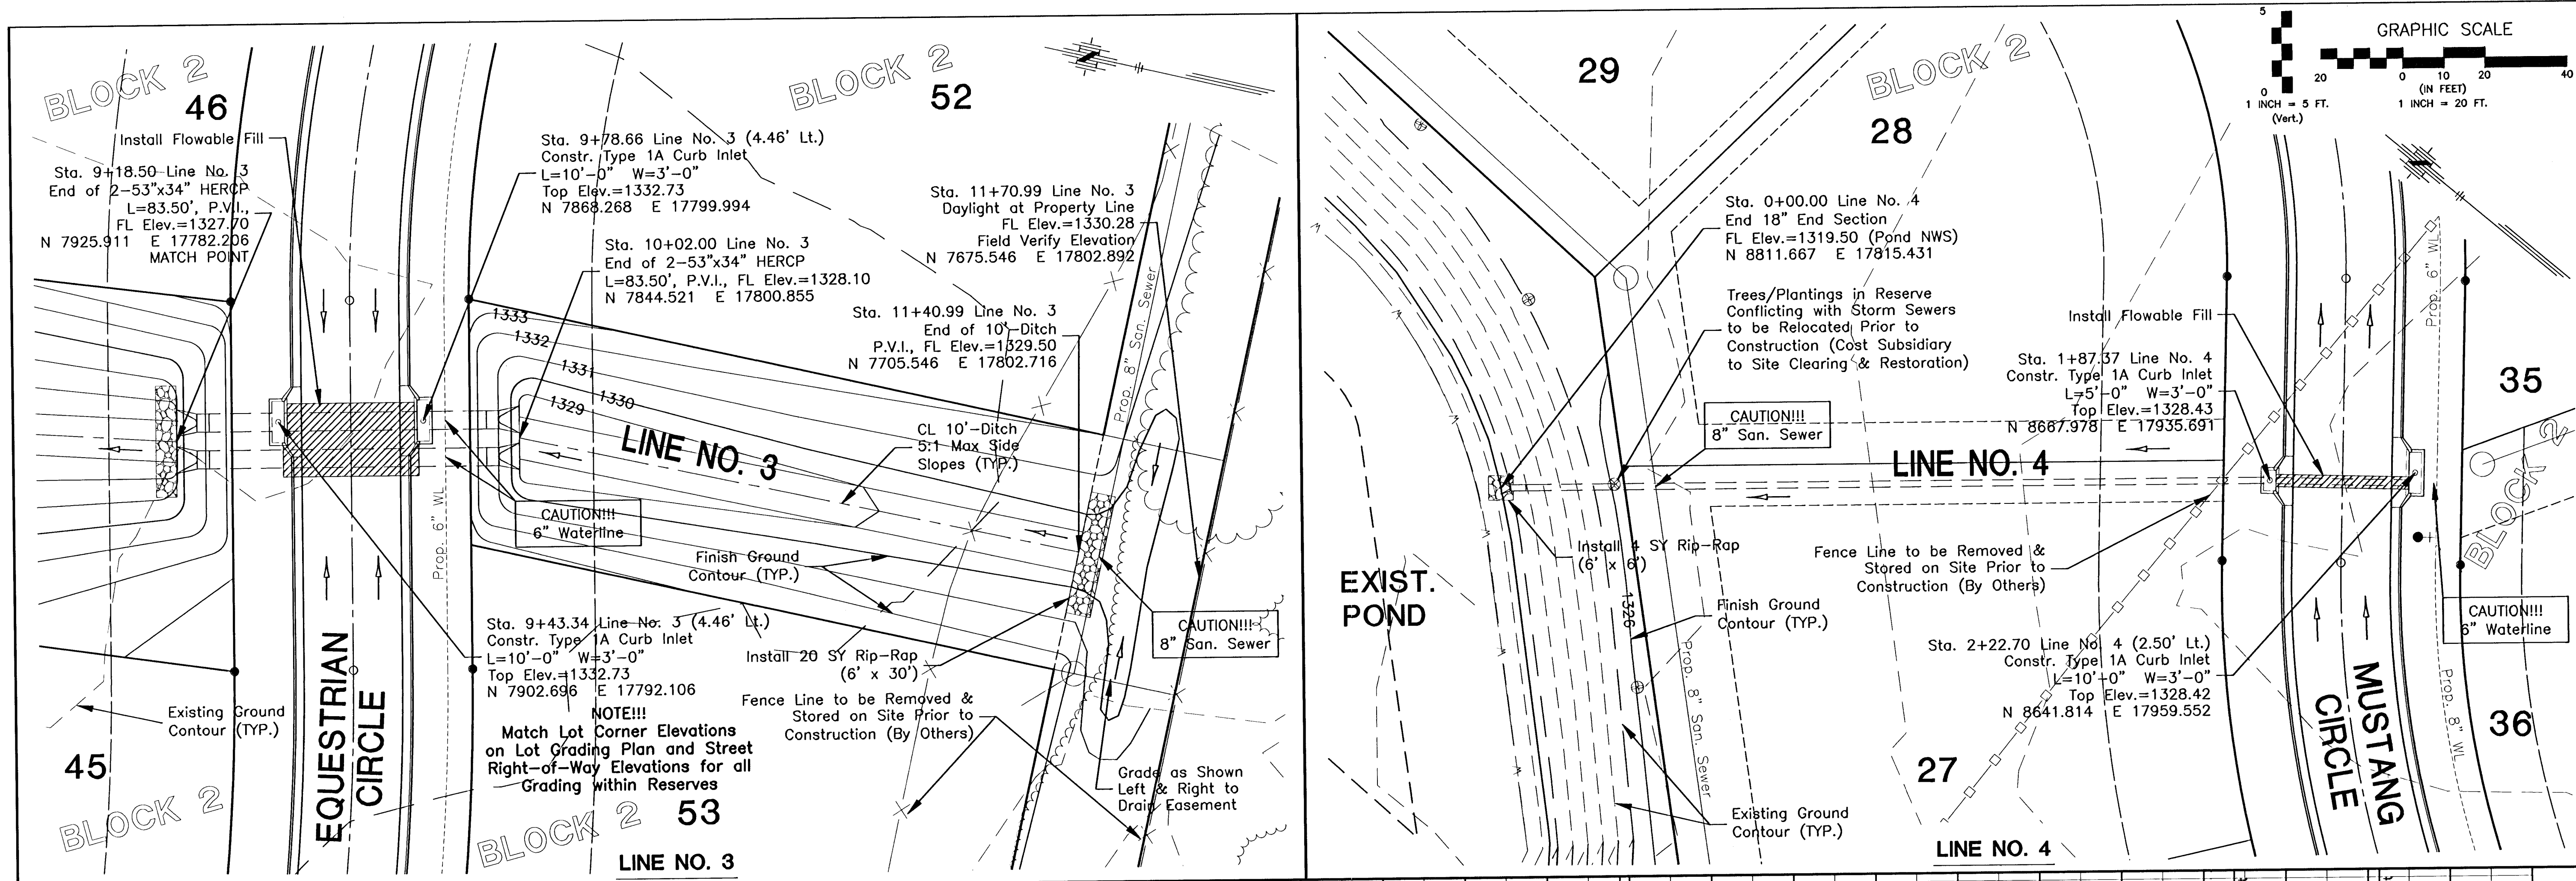

EQUESTRIAN ESTATES ADDITION - PHASE 2	
STORM WATER SEWER	
LINE NUMBER 3 & 4	
CITY OF WICHITA, KANSAS	
JAMES L. ARMOUR, P.E. - CITY ENGINEER	
C.O.W. Proj# 472-83430 O.C.A.# 765969	
Designed By:	JMU/JPD
Drawn By:	JPD
Poe Job No.:	1694J
Date:	January 2006
Sheet	18 of 78