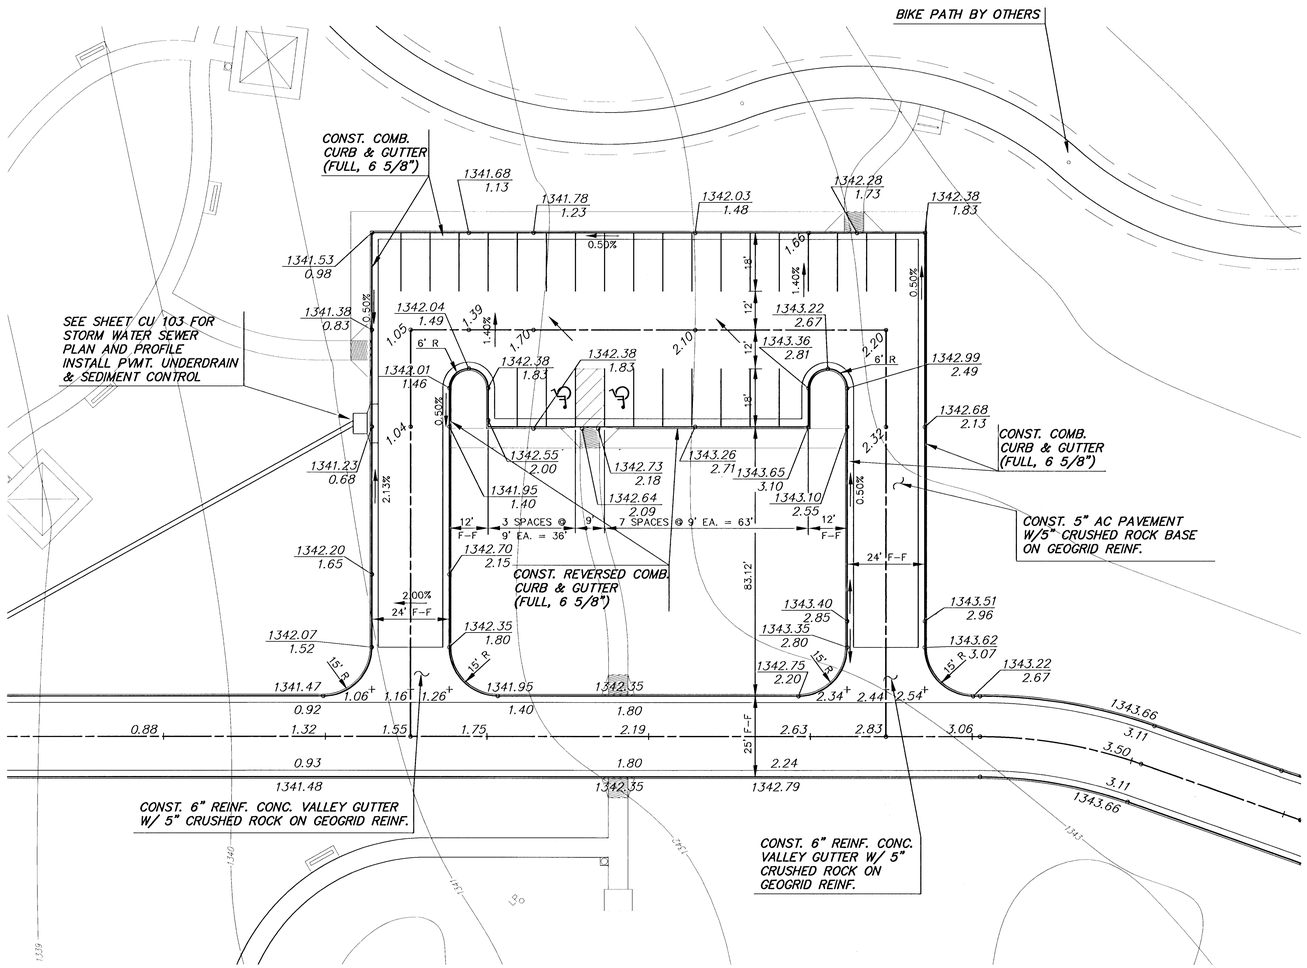

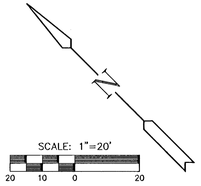

NOTE:
TOP OF CURB ELEVATIONS SHOWN ARE FOR FULL CURB.

G:\CIVIL\01060\DWG\PAV\01060E8.DWG

GossenLivingston
Architecture
4330 Gaston Avenue
Kansas City, KS 66106
Tel (913) 362-1127
Fax (913) 362-1178

MKEC ENGINEERING CONSULTANTS
411 N. WEBB ROAD
WICHITA, KS. 67206
316 - 684 - 9600

GROVE PARK IMPROVEMENTS
PROJECT NAME

PARKING LOT
SHEET TITLE

DESIGN BY:	DRAWN BY:	CHECKED BY:
JTC	DM	GJA

DATE	JOB NO.	SHEET/OF
OCTOBER 2001	01060E8	CP 108 / 50

G:\CIVIL\01060\DWG\PAV\01060E8.DWG Mon Oct 29 15:50:42 2001