THE LINE SHOWN ABOVE IS EXACTLY ONE INCH LONG AT THIS SHEET'S ORIGINAL SCALE SIZE.

THE SQUARES ABOVE ARE COLOR, WITH BLACK AND WHITE LETTERS. PRINTED CORRECTLY.

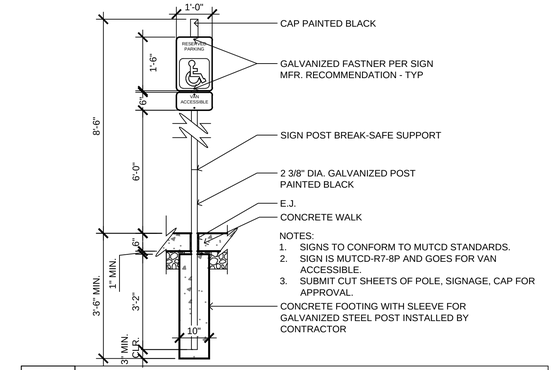

6 SP401 **ADA SIGN** SCALE: 1/2" = 1'-0"

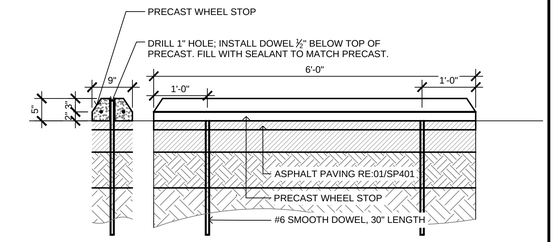

4 SP401 **PRECAST CURB STOP** SCALE 3/16"=1'-0"

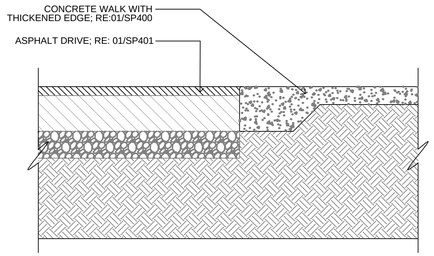

3 SP401 **SECTION: ASPHALT TO CONC. WALK** SCALE 3/16"=1'-0"

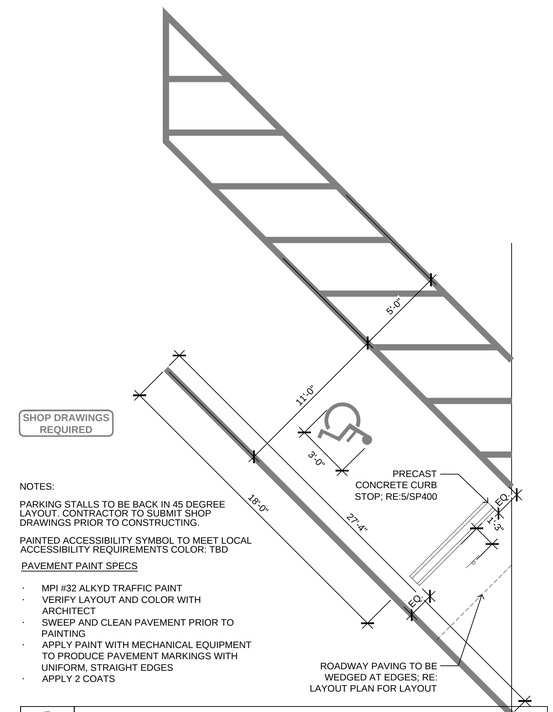

SHOP DRAWINGS REQUIRED

NOTES:

PARKING STALLS TO BE BACK IN 45 DEGREE LAYOUT. CONTRACTOR TO SUBMIT SHOP DRAWINGS PRIOR TO CONSTRUCTING.

PAINTED ACCESSIBILITY SYMBOL TO MEET LOCAL ACCESSIBILITY REQUIREMENTS COLOR: TBD

PAVEMENT PAINT SPECS

- MPI #32 ALKYD TRAFFIC PAINT
- VERIFY LAYOUT AND COLOR WITH ARCHITECT
- SWEEP AND CLEAN PAVEMENT PRIOR TO PAINTING
- APPLY PAINT WITH MECHANICAL EQUIPMENT TO PRODUCE PAVEMENT MARKINGS WITH UNIFORM, STRAIGHT EDGES
- APPLY 2 COATS

5 SP401 **45 DEGREE ADA PARKING STALL** SCALE: 1/4" = 1'-0"

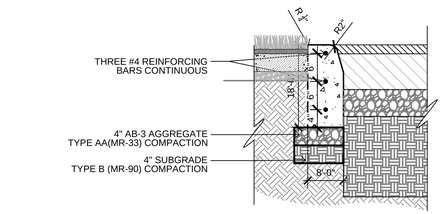

NOTES:

1. 1/2" PREMOLDED EXPANSION JOINT MATERIAL SHALL BE PLACED AT POINTS OF CURVATURE, CURB RETURNS, CURB INLETS, AND AT 250' CENTERS. CONTRACTION JOINTS SHALL BE 2" DEEP AND PLACED AT 10' INTERVALS EQUALLY SPACED BETWEEN EXPANSION JOINTS.
2. ALL CONCRETE USED FOR A PUBLIC IMPROVEMENT SHALL COMPLY WITH THE STANDARDS AND SPECIFICATIONS OF WICHITA. THE CONTRACTOR SHALL PROVIDE TO THE CITY ENGINEER THE CONCRETE SUPPLIER AND THE MIX NUMBER (KCMMB4K).
3. ALL REINFORCING STEEL SHALL BE TIED AND SUPPORTED ON CHAIRS.
4. JOINTS SHALL BE TOOLED IF CURB IS HAND FORMED.

SHOP DRAWINGS REQUIRED

2 SP401 **RIBBON CURB ALONG ASPHALT PKG.** SCALE: 1" = 1'-0"

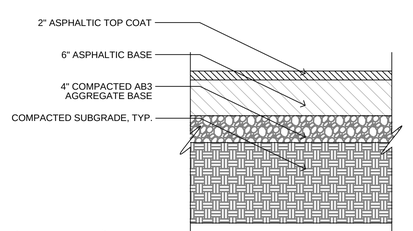

SHOP DRAWINGS REQUIRED

1 SP401 **ASPHALT PARKING PROFILE** SCALE: 1" = 1'-0"

CONFLUENCE

LANDSCAPE ARCHITECT
CONFLUENCE
417 Delaware Street
Kansas City, MO 64105
816.531.7227
www.thinkconfluence.com

STRUCTURAL ENGINEER
STAND STRUCTURAL ENGINEERING INC.
8234 ROBINSON STREET
OVERLAND PARK, KS 66204
913.214.2169

CIVIL ENGINEER
BAUGHMAN COMPANY, PA
315 ELLIS STREET
WICHITA, KS 67211
316.262.7271

PAUL J. NGVICK LICENSED 592 KANSAS PROFESSIONAL ENGINEER
1/16/24.

Revision Schedule

No.	Date	Description

L.W. CLAPP PARK

CITY OF WICHITA
4611 E HARRY STREET
WICHITA, KS 67218

Project Number	19305
Issue	100% CONSTRUCTION DOCUMENTS
Date	2024-01-26

PARKING LOT DETAILS

SP401

COPYRIGHT © 2024 BY CONFLUENCE

File Location: S:\1-PROJECTS\2019\19305_LW Clapp Park Master Plan\19305_WORKINGS\AUTOCAD\SHEETS\SP400 DETAILS / SAVE DATE: 4/19/2024 9:29 AM BY: ahotzum / PLOT DATE: 4/19/2024 9:32 AM BY: Andrew Hotzum