CONTRACTOR TO REMOVE / TRIM EXISTING TREES IF NECESSARY FOR STREET CONSTRUCTION. COST TO REMOVE / TRIM EXISTING TREES SHALL BE INCIDENTAL TO THE BID ITEM FOR "SITE CLEARING".

CONSTRUCT TYPE 1A INLET HOOKUPS BOTH SIDES.

STA. 2+15.66 BEGIN TYPICAL 35' PAVEMENT SECTION.
SEE SHEET 5 FOR DETAILS.
SAW CUT EXISTING PAVEMENT TO A CLEAN LINE (35.0 L.F.)

CONSTRUCT DRIVEWAY INLET HOOKUPS BOTH SIDES.

20' UTILITY EASEMENT

CONSTRUCT 5' SIDEWALK (AE)(6"). AS INDICATED WALK ELEV. = TOP OF FULL CURB + 0.3' ROLL CURB + 0.55'

CONSTRUCT 5" ASPHALT CONCRETE PAVEMENT W/ 5" CRUSHED ROCK BASE, REINFORCED.

CONSTRUCT TYPE 2 (ROLL) CURB & GUTTER (3⅛") BOTH SIDES.

8' STREET DEDICATION

LOW PT STA. 3+25.26

RED ROCK ST
PROPOSED AC PAVEMENT

RED ROCK ST
EXISTING AC PAVEMENT

EXIST. TC 36.47
EXIST. FL 36.30

MATCH FL 35.78

43' BK-BK
(INCLUDING ISLAND WIDTH)

EXIST. TC 36.56
EXIST. FL 36.28

MATCH FL 35.74

64' R/W
35' BK-BK

Mid: 3+77.79

PC: 3+27.01

PT: 4+28.57

PC: 5+03.53

Mid: 5+63.54

VALVE BOX
ELEV 1335.91

STA. 5+41, 22' RT
INSTALL SNS
"Wheatland St ←"
"Red Rock St →"
SEE SHEET NO.6

PROPOSED WATERLINE
(BY OTHERS)

PROPOSED SWS LINE 2

SEE SHEET 12 FOR ISLAND DETAILS AND ADDITIONAL ENTRANCE GRADING INFORMATION.

20' UTILITY EASEMENT

16 17 18 1 2 3 4 5 6

0 10' 20' 40' 60'
(IN FEET)

VERTICAL 0 5

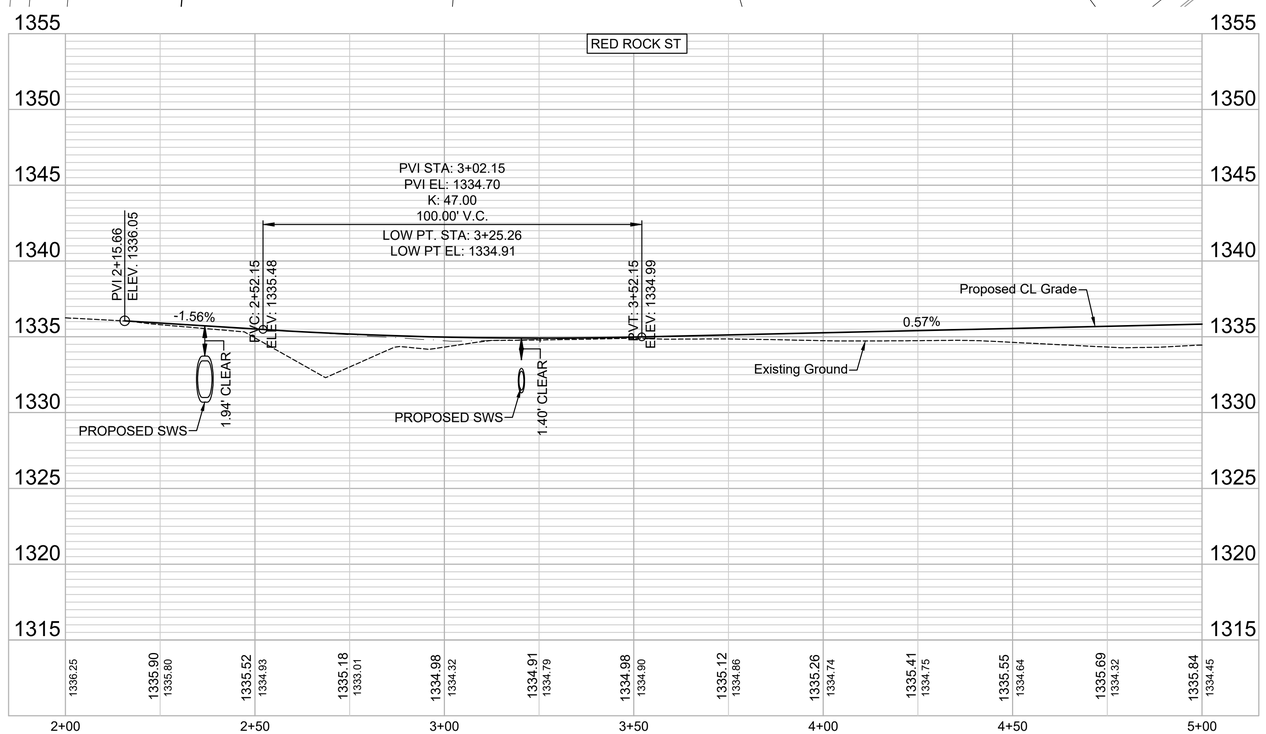

GARVER

© 2023 GARVER, LLC
THIS DOCUMENT, ALONG WITH THE IDEAS AND DESIGNS CONVEYED HEREIN, SHALL BE CONSIDERED INSTRUMENTS OF PROFESSIONAL SERVICE AND ARE PROPERTY OF GARVER, LLC. ANY USE, REPRODUCTION, OR DISTRIBUTION OF THIS DOCUMENT, ALONG WITH THE IDEAS AND DESIGN CONTAINED HEREIN, IS PROHIBITED UNLESS AUTHORIZED IN WRITING BY GARVER, LLC OR EXPLICITLY ALLOWED IN THE GOVERNING PROFESSIONAL SERVICES AGREEMENT FOR THIS WORK.

1995 Midfield Road
Wichita, KS 67209
(316) 264-8008

KENNETH W. LAY
LICENSED
15373
6-20-24
KANSAS
PROFESSIONAL ENGINEER

REV.	DATE	DESCRIPTION	BY

CITY OF WICHITA
WICHITA, KANSAS

LIONSGATE
PAVING & SWS

RED ROCK ST
P&P

JOB NO.: 22T41006
DATE: JUNE 2024
DESIGNED BY: .
DRAWN BY: .

BAR IS ONE INCH ON ORIGINAL DRAWING
0 1"
IF NOT ONE INCH ON THIS SHEET, ADJUST SCALES ACCORDINGLY.

DRAWING NUMBER
■

SHEET NUMBER 13 OF 40

File: L:\2022\22T41006 - Lionsgate Addition\Drawings\C3D\PAVING & SWS\RED ROCK ST P&P.dwg Last Save: 5/10/2024 10:46 AM Last saved by: MCarreraPiedra
Last plotted by: Carrera-Piedra, Mariela Plot Style: ---- Plot Scale: 1':2.5849 Plot Date: 6/20/2024 9:25 AM Plotter used: None