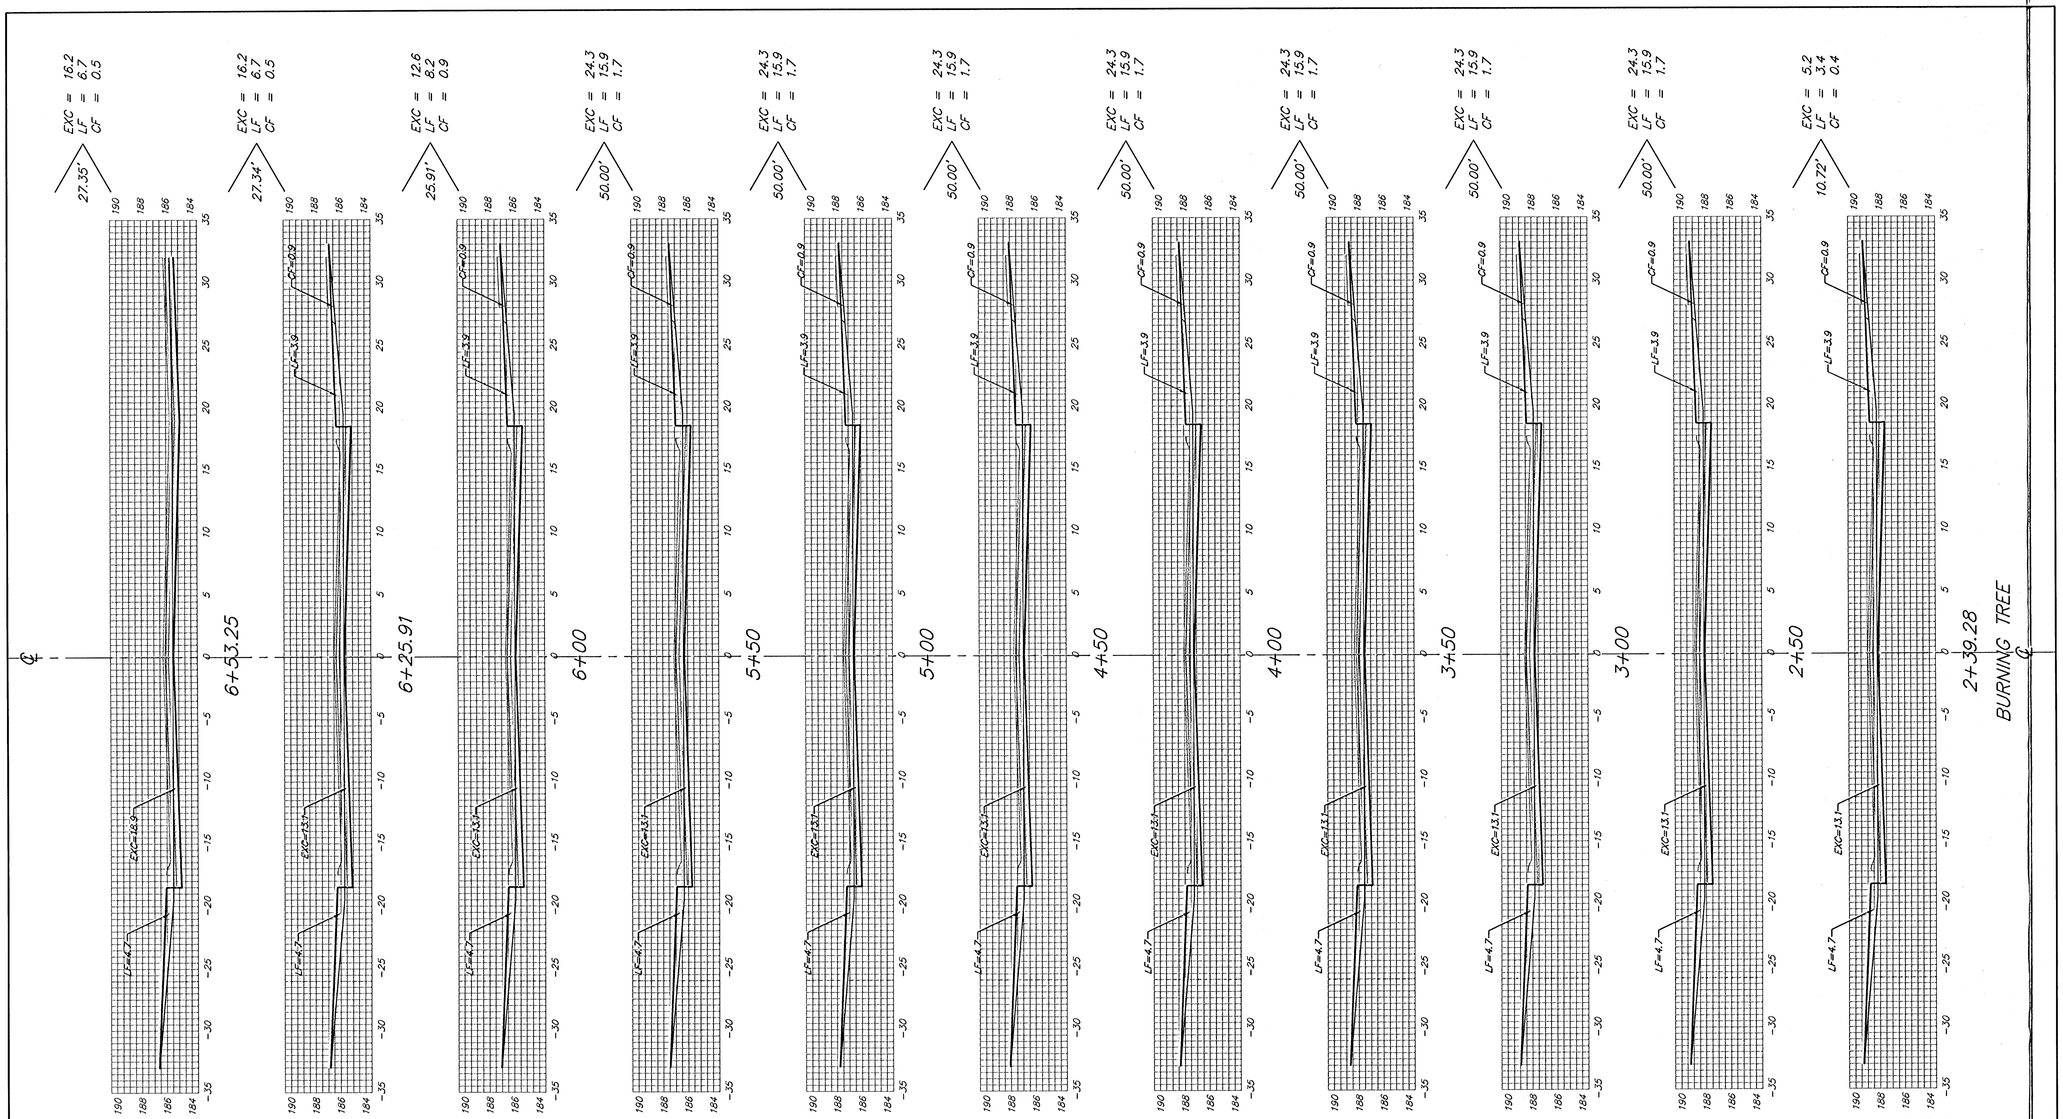

Sheet Totals:

Excavation	=	220.3 C.Y.
Loose Fill	=	136.3 C.Y.
Compacted Fill	=	14.2 C.Y.

Baughman

Baughman Company, P.A. 315 Ellis St. Wichita, KS 67211 P 316.262.7271 F 316.630.0149
ENGINEERING | SURVEYING | PLANNING | LANDSCAPE ARCHITECTURE

PROJECT NUMBER 472.83973

SHEET 25 OF 30

KnigNorth/X86

0407-E848