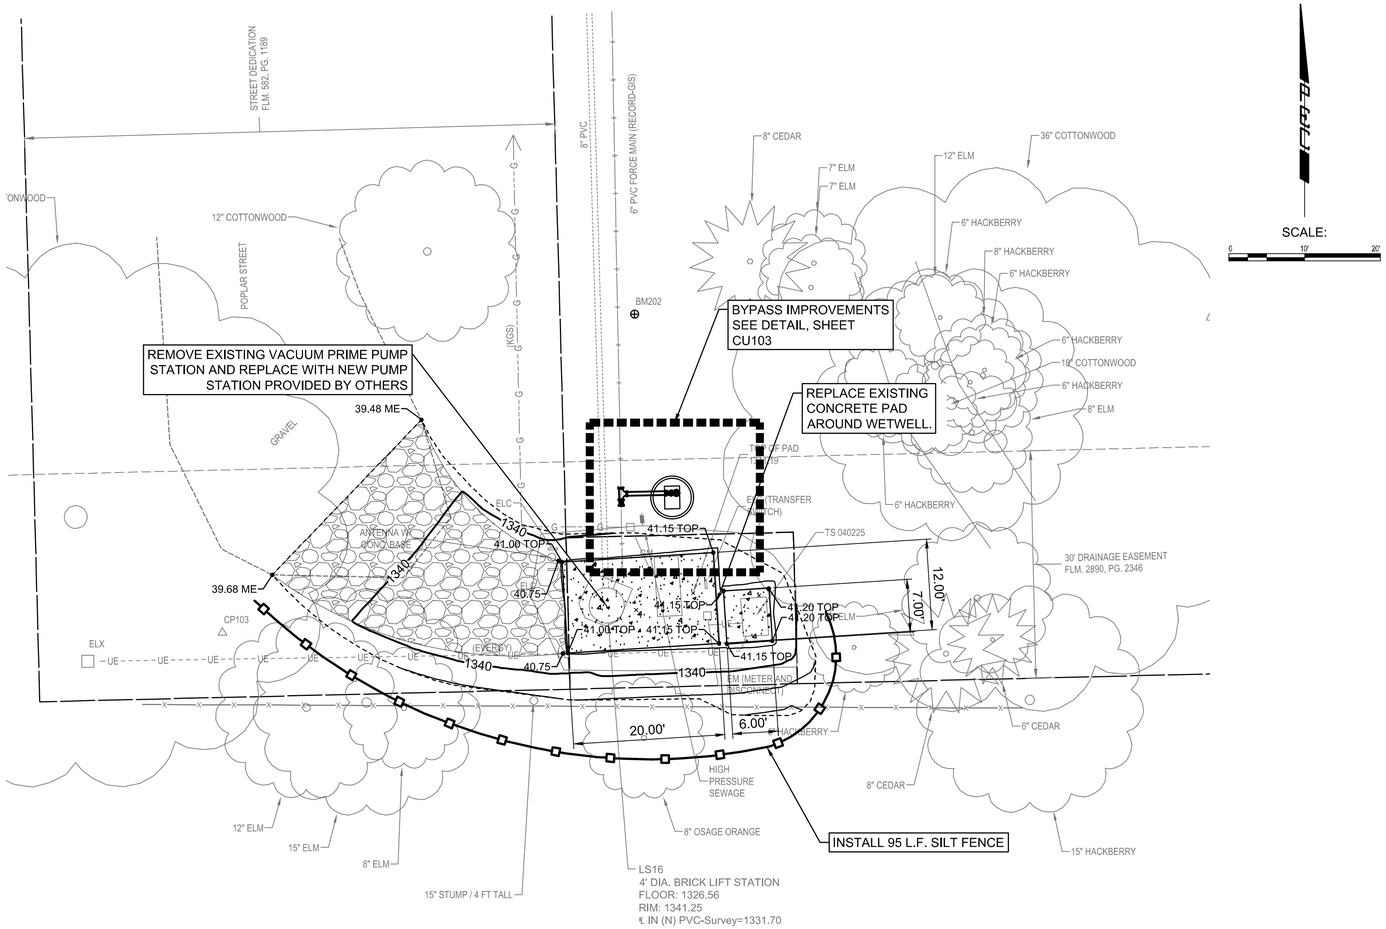

SCALE:
0 10' 20'

PAVING LEGEND

- PROPOSED CONCRETE PAVEMENT
- PROPOSED GRAVEL

GRADING LEGEND

- 1300 — EXISTING MAJOR CONTOUR
- 1301 — EXISTING MINOR CONTOUR
- 1300 — PROPOSED MAJOR CONTOUR
- 1301 — PROPOSED MINOR CONTOUR
- PROPOSED GRADING LIMITS
- PROPOSED SILT FENCE

GRADING ABBREVIATIONS

ME	MATCH EXISTING
TOP	TOP OF PAVEMENT

SITE GRADING NOTES

1. ALL FILL MATERIAL BLADED SMOOTH AND SLOPED TO DRAIN.
2. CADD FILES FOR GRADING WILL BE MADE AVAILABLE UPON REQUEST.
3. THE CONTRACTOR SHALL SATISFY THEMSELVES WITH THE EARTHWORK QUANTITIES AND NO CHANGE ORDER FOR EARTHWORK WILL BE APPROVED.
4. ELEVATIONS NOTED ARE TO FINISHED GRADE. REFERENCE PAVEMENT DETAILS FOR MORE INFORMATION.

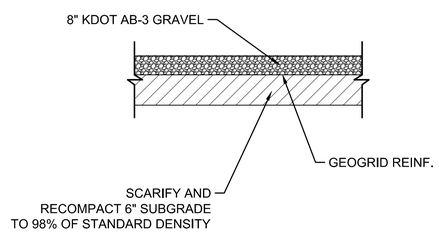

TYPICAL GRAVEL SECTION

NOT TO SCALE

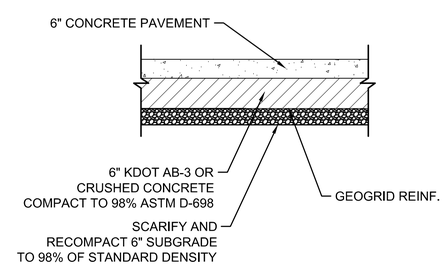

TYPICAL CONCRETE PAVEMENT SECTION

NOT TO SCALE

PEC
PROFESSIONAL ENGINEERING CONSULTANTS
303 SOUTH TOPEKA
WICHITA, KS 67202
316-262-2691 www.pec1.com

CITY OF WICHITA

ALAN WILLIAM GLESSNER
LICENSED
13090
02/26/2022
KANSAS
PROFESSIONAL ENGINEER

SANITARY SEWER IMPROVEMENTS
LIFT STATION NO. 16
AT
POPLAR STREET,
SOUTH OF E. 37TH STREET N
GARY JANZEN, P.E. - CITY ENGINEER
CITY OF WICHITA PROJECT NO. 468-2020-019216 S0013

Issue:

JOB NO.	35-217043-007-0042
DATE	NOVEMBER 2021
PM	RWG
DESIGNED BY	RWG
DRAWN BY	KTD
CHECKED BY	TBK

PAVING AND GRADING PLAN

CU102

SAVED 2/25/2022 1:22:46 PM BY KURTIS.DEKAT
PLOTTED 2/25/2022 1:34:17 PM BY KURTIS DEKAT
U:\WICHITA-CIVIL\2021\217043\007\MUNI\DRAWINGS\217043-007-C102.DWG