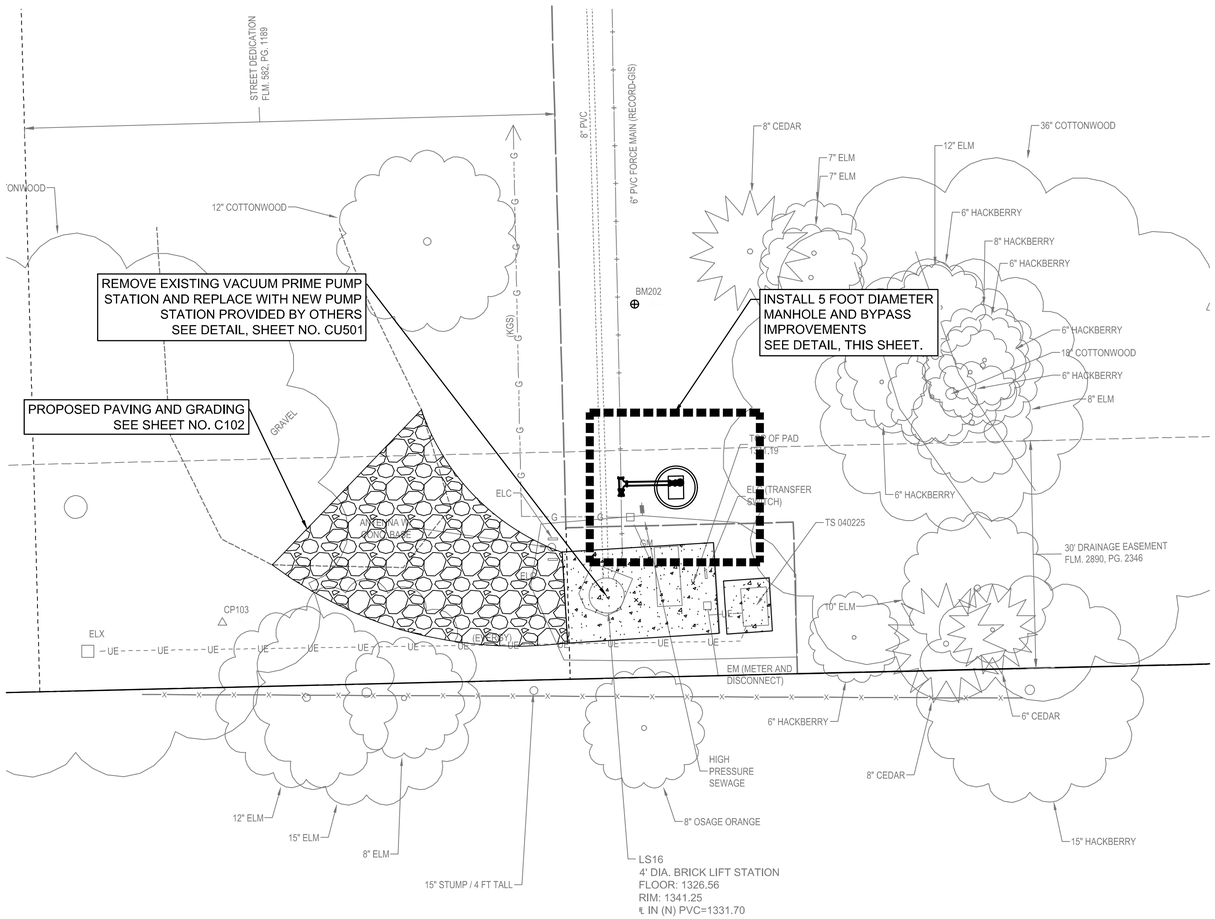

NOTES

1. DUCTILE IRON PIPE SHALL HAVE PROTECTO 401 EPOXY LINING.

SCALE:

0 10' 20'

LEGEND

(5000) = SEE SHEET NO. C003 FOR WATERLINE COORDINATES (TYP.)

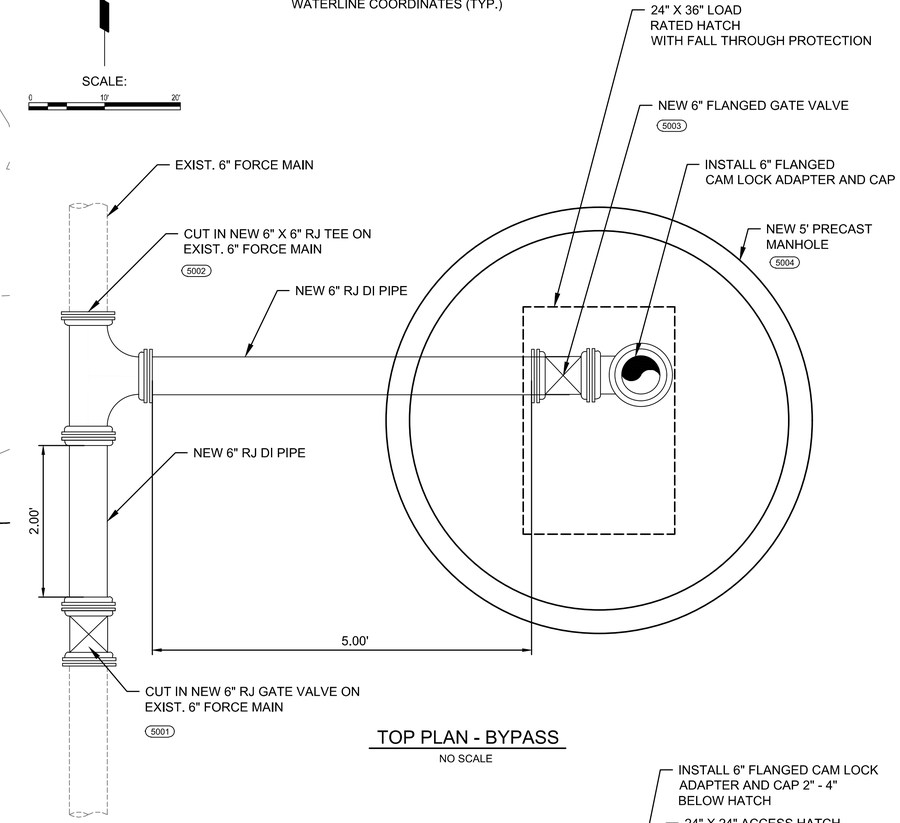

TOP PLAN - BYPASS

NO SCALE

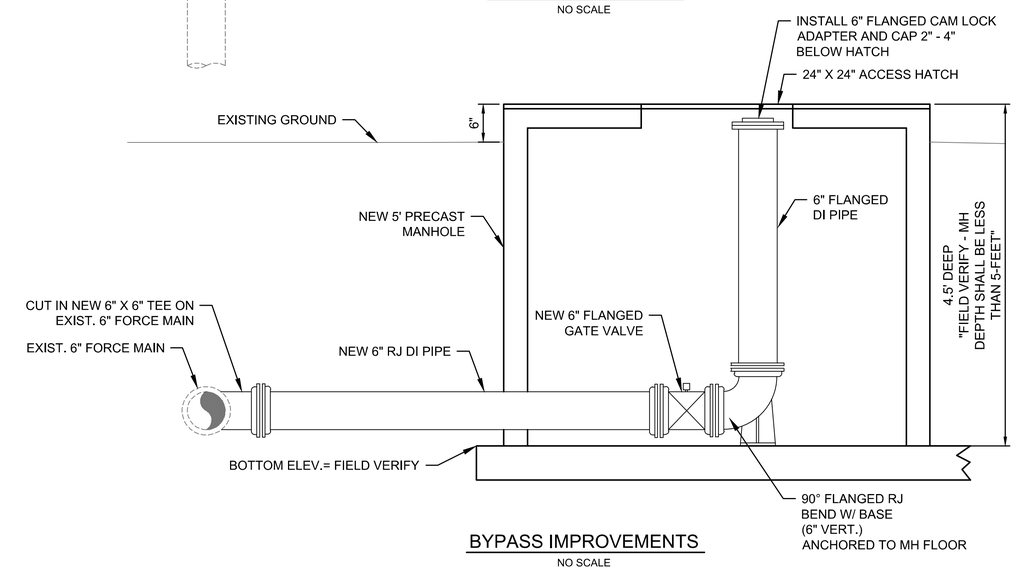

BYPASS IMPROVEMENTS

NO SCALE

PEC
PROFESSIONAL ENGINEERING CONSULTANTS
303 SOUTH TOPEKA
WICHITA, KS 67202
316-262-2691 www.pec1.com

CITY OF WICHITA

RYAN WILLIAM GLASSER
LICENSED
23090
02/26/2022
KANSAS
PROFESSIONAL ENGINEER

SANITARY SEWER IMPROVEMENTS

LIFT STATION NO. 16

AT

POPLAR STREET,
SOUTH OF E. 37TH STREET N

GARY JANZEN, P.E. - CITY ENGINEER
CITY OF WICHITA PROJECT NO. 468-2020-019216 SC0013

Issue:		

JOB NO.	35-217043-007-0042
DATE	NOVEMBER 2021
PM	RWG
DESIGNED BY	RWG
DRAWN BY	KTD
CHECKED BY	TBK

SITE PIPING & PUMP STATION IMPROVEMENTS PLAN

CU103

SAVED 2/25/2022 8:25:55 AM BY KURTIS.DEKAT
PLOTTED 2/25/2022 1:34:26 PM BY KURTIS DEKAT
U:\WICHITA-CIVIL\2021\217043\007\MUNI\DRAWINGS\217043-007-CU103.DWG