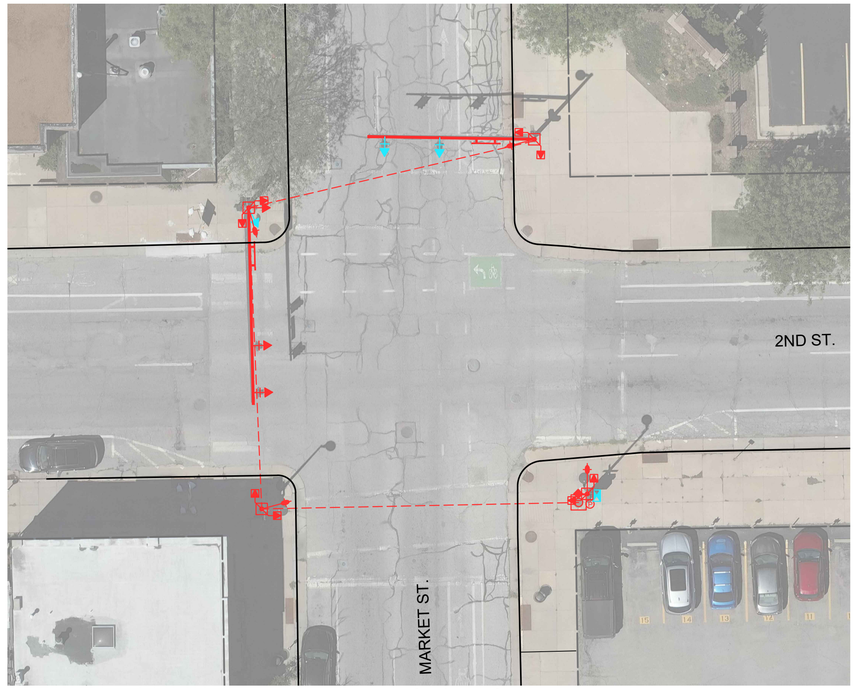

MARKET ST. & 2ND ST.

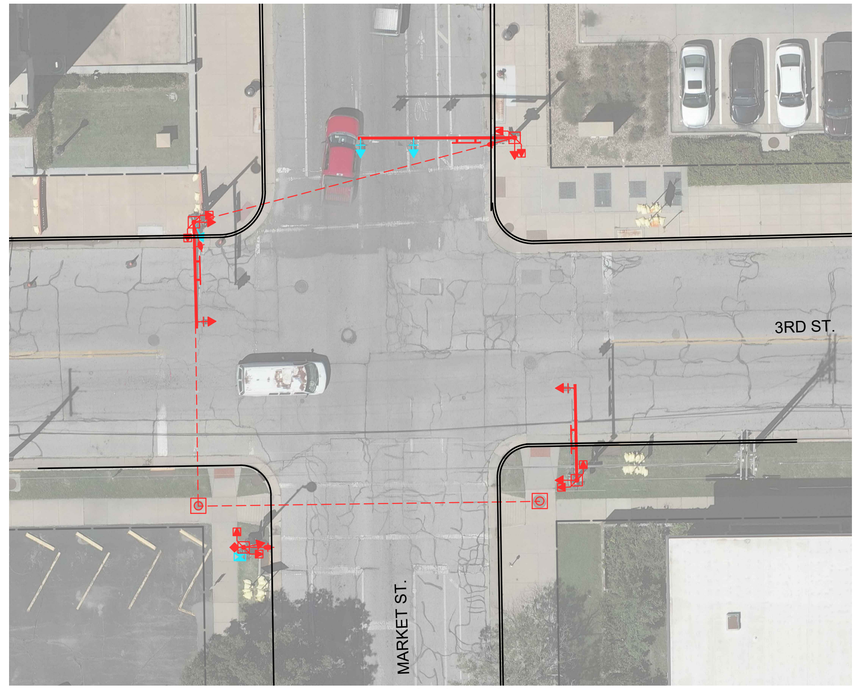

MARKET ST. & 3RD ST.

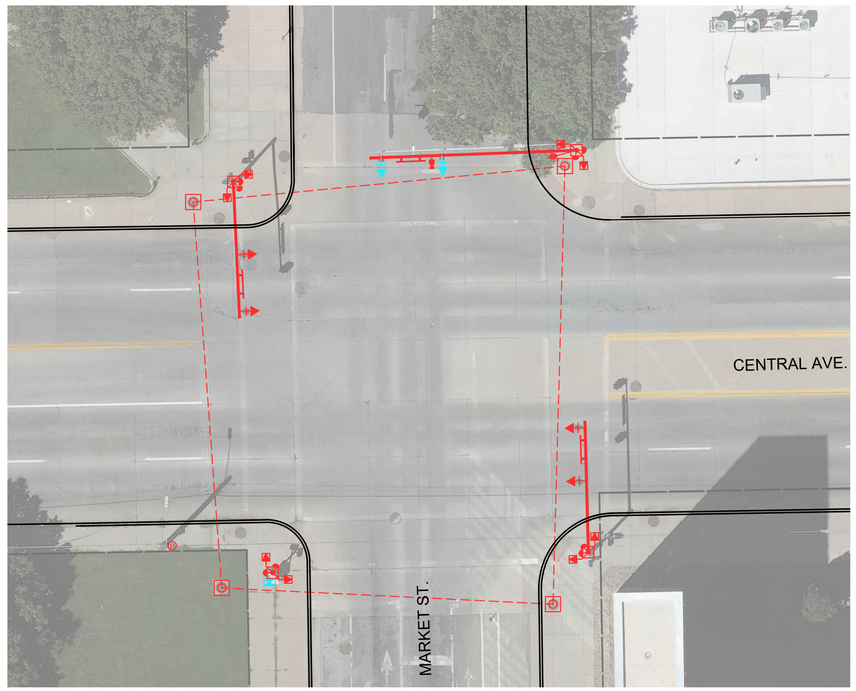

MARKET ST. & CENTRAL AVE.

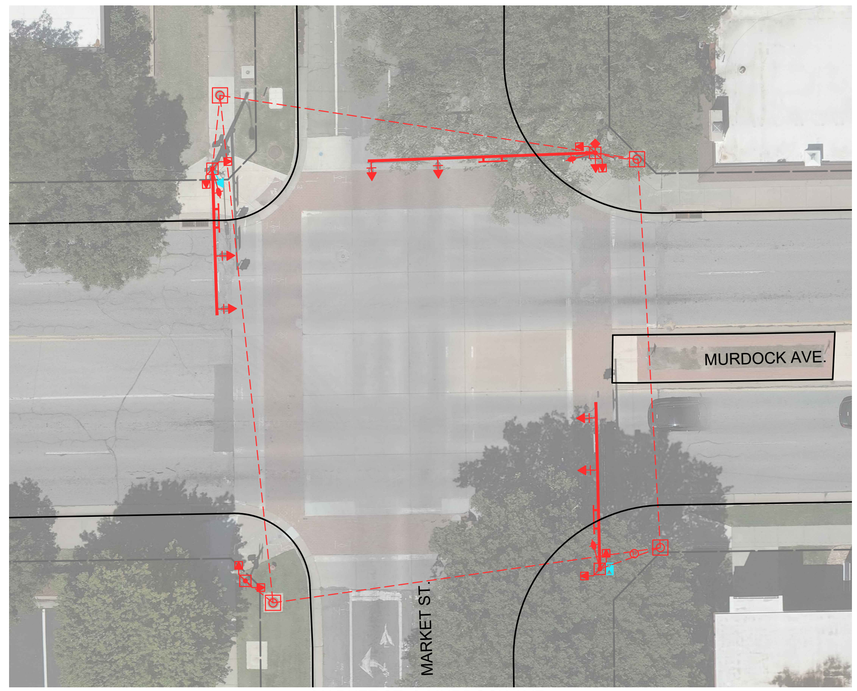

MARKET ST. & MURDOCK AVE.

REMOVAL OF EXISTING STRUCTURES

	TYPE A SIGNAL (SIDE-OF-POLE)	3
	TYPE A SIGNAL (MAST ARM)	6
	MAST ARM & POLE BASE (GALVANIZED)	
	MAST ARM & POLE BASE (BLACK)	
	POLE BASE (PEDESTAL)	
	MAST ARM ONLY	
Ⓟ	POWER METER (COORDINATE REMOVAL & REPLACE W/ EVERGY)	
	SIDE-OF-POLE CONTROLLER CABINET	4
	SIDE-OF-POLE PEDESTRIAN SIGNAL (NO COUNTDOWN)	
	SIDE-OF-POLE PEDESTRIAN SIGNAL (COUNTDOWN)	
	PEDESTRIAN PUSHBUTTON (OLD STANDARD)	
	PEDESTRIAN PUSHBUTTON (CURRENT STANDARD)	

LEGEND

TO REMAIN IN RED

TO BE REMOVED IN BLUE

PEC
PROFESSIONAL ENGINEERING CONSULTANTS
303 SOUTH TOPEKA
WICHITA, KS 67202
316-262-2691 www.pec1.com

CITY OF WICHITA

DOWNTOWN TWO-WAY STREET CONVERSION

CENTRAL BUSINESS DISTRICT
WICHITA, KANSAS

Issue:		
1		

JOB NO.	230431-000
DATE	JULY 2024
PM	TPA
DESIGNED BY	LGP/SAC
DRAWN BY	CP/SAC
CHECKED BY	SAC/TPA

DEMOLITION PLANS - MARKET ST. (CONT.)

CD105
12 OF 103

0 15' 30'

SAVED 6/24/2024 8:48:09 AM BY SCOTT.CANFIELD
PLOTTED 7/12/2024 1:43:27 PM BY SCOTT.CANFIELD
U:\WICHITA-CIVIL\2023\230431000\PEC\DRAWINGS\230431-000-CD100 DEMO.DWG