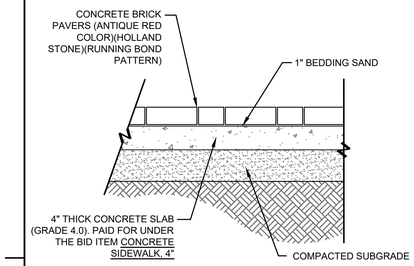

BRICK SIDEWALK DETAIL

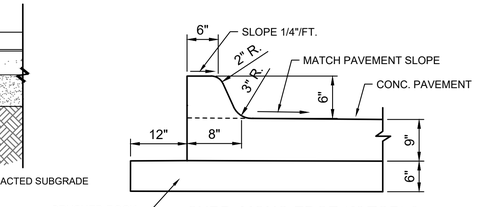

CURB, MONO EDGE (6" TOP) & CONCRETE DETAIL

COORDINATE LIST		
POINT	NORTHING	EASTING
100	1,683,088.4387	1,648,884.0552
101	1,683,087.8323	1,648,917.0010
102	1,683,083.4439	1,648,925.8639
103	1,683,076.0903	1,648,928.5474
104	1,683,044.5400	1,648,929.1050
105	1,683,044.4955	1,648,926.6054
106	1,683,044.3488	1,648,917.5167
107	1,683,055.4730	1,648,917.4010
108	1,683,055.4570	1,648,913.1340
109	1,683,063.7626	1,648,912.9872
110	1,683,073.9547	1,648,902.8118
111	1,683,074.9421	1,648,883.7406
112	1,683,077.1080	1,648,891.6664
113	1,683,084.3113	1,648,904.6533
114	1,683,085.5022	1,648,909.4245
115	1,683,085.3665	1,648,917.0233
116	1,683,076.0462	1,648,926.0478

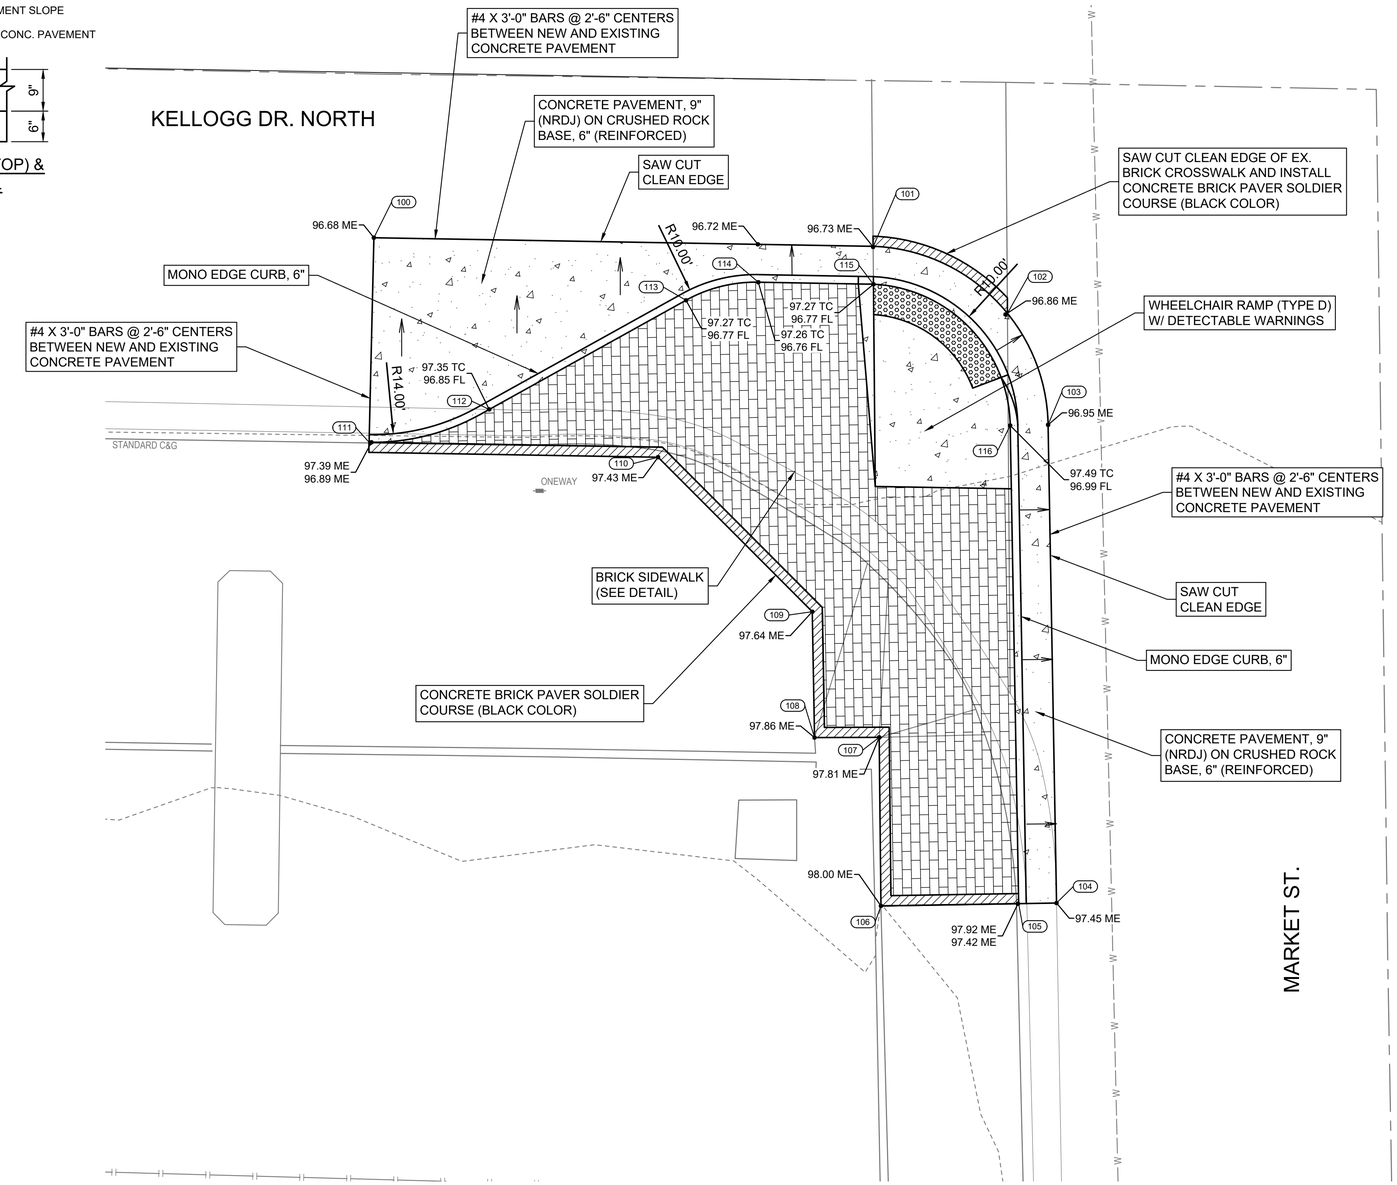

LEGEND

CONCRETE BRICK PAVERS (ANTIQUE RED COLOR) (HOLLAND STONE)(RUNNING BOND PATTERN)

CONCRETE BRICK PAVERS (BLACK COLOR) (HOLLAND STONE)(SOLDIER COURSE)

0 5' 10'

PEC
PROFESSIONAL ENGINEERING CONSULTANTS
303 SOUTH TOPEKA
WICHITA, KS 67202
316-262-2691 www.pec1.com

CITY OF WICHITA

DOWNTOWN TWO-WAY STREET CONVERSION

CENTRAL BUSINESS DISTRICT
WICHITA, KANSAS

Issue:		
1		

JOB NO.	230431-000
DATE	JULY 2024
PM	TPA
DESIGNED BY	LGP/SAC
DRAWN BY	CP/SAC
CHECKED BY	SAC/TPA

PAVING PLAN - MARKET ST. & KELLOGG DR. NORTH

C101
3 OF 103

SAVED 7/11/2024 1:17:11 PM BY SCOTT.CANFIELD
PLOTTED 7/12/2024 1:42:11 PM BY SCOTT CANFIELD
U:\WICHITA-CIVIL\2023\230431\000\PEC\DRAWINGS\230431-000-C101 MARKET_KELLOGG N.DWG