DEMOLITION PLAN

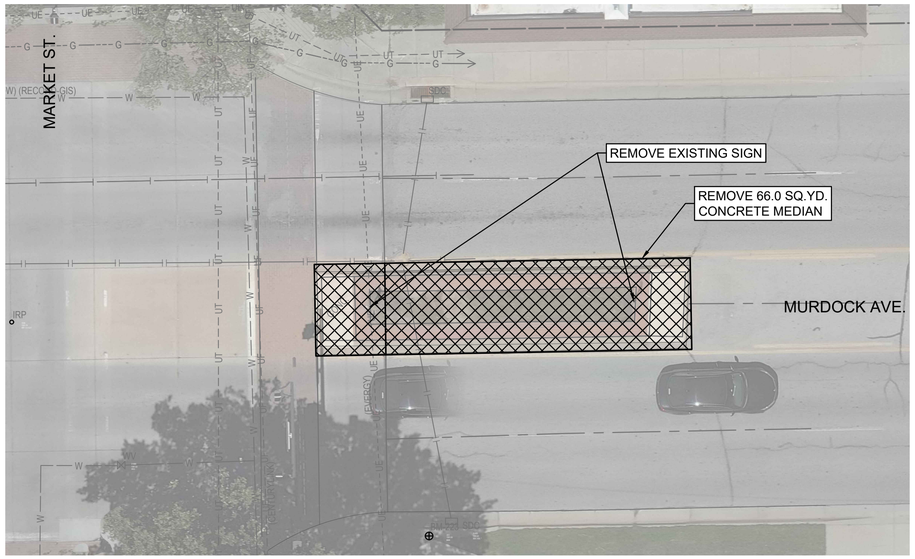

PAVING PLAN

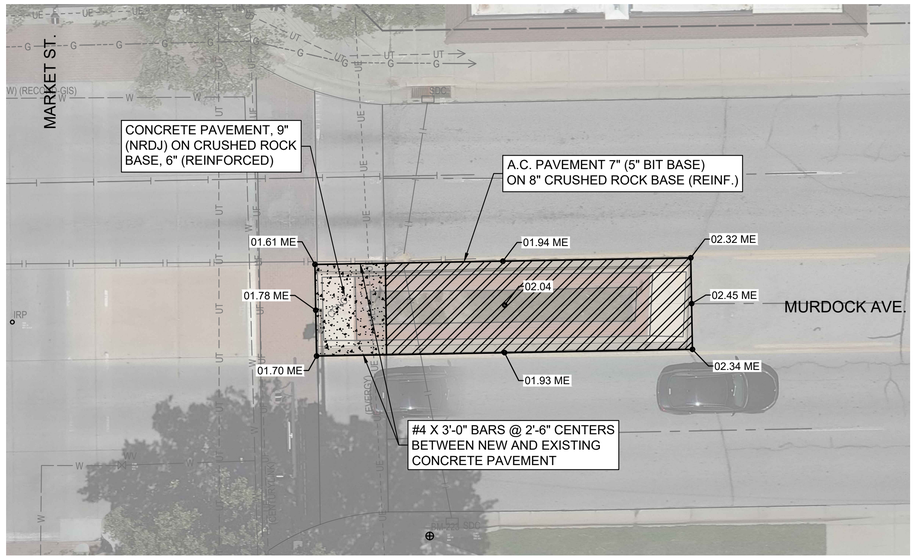

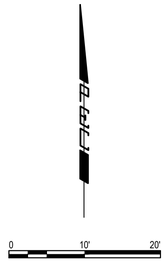

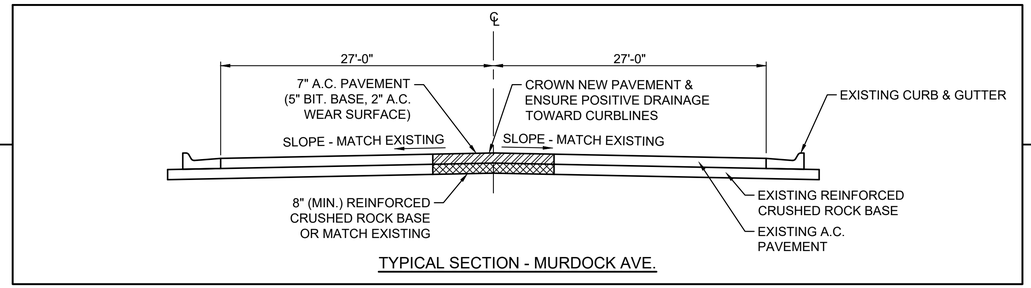

TYPICAL SECTION - MURDOCK AVE.

MARKET ST. & MURDOCK AVE.

EMPORIA AVE. & MURDOCK AVE.

DEMOLITION PLAN

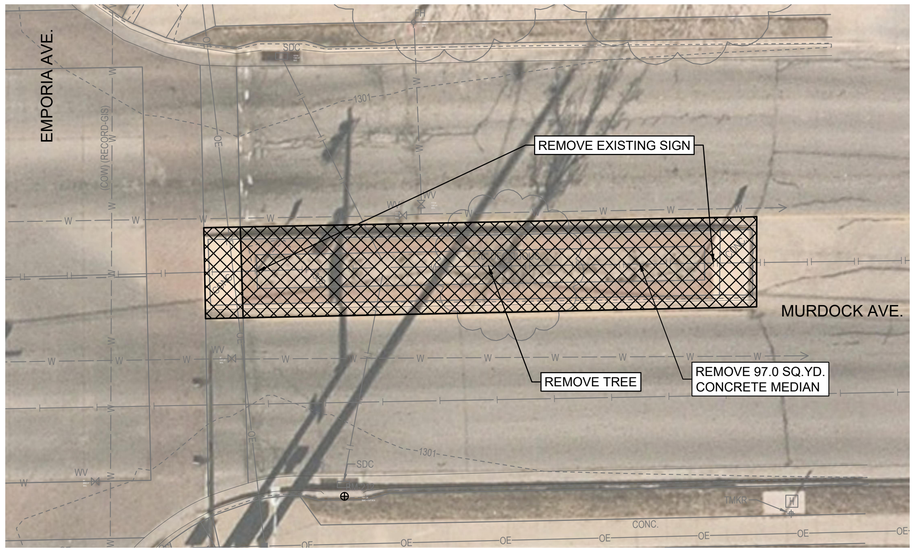

PAVING PLAN

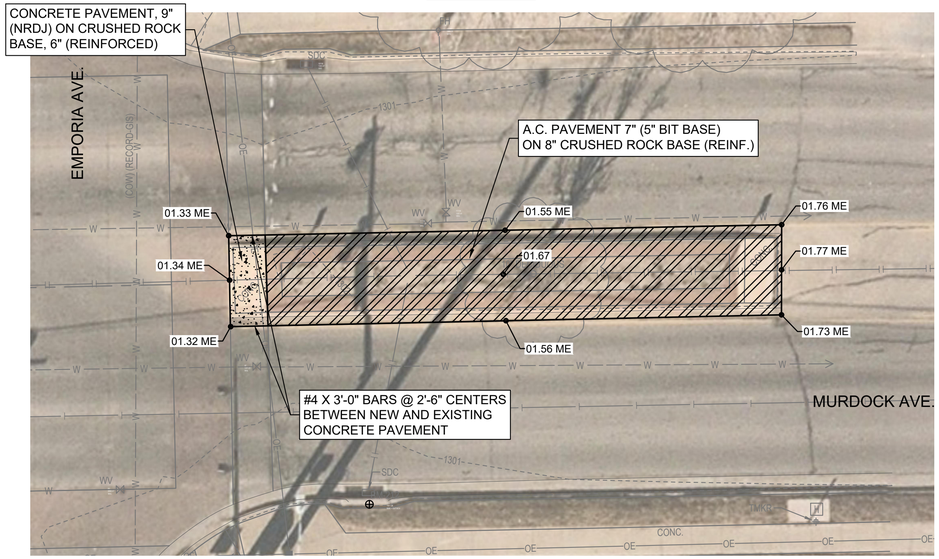

PEC
PROFESSIONAL ENGINEERING CONSULTANTS
303 SOUTH TOPEKA
WICHITA, KS 67202
316-262-2691 www.pec1.com

CITY OF WICHITA

DOWNTOWN TWO-WAY STREET CONVERSION
CENTRAL BUSINESS DISTRICT
WICHITA, KANSAS

Issue:		
1		

JOB NO.	230431-000
DATE	JULY 2024
PM	TPA
DESIGNED BY	LGP/SAC
DRAWN BY	CP/SAC
CHECKED BY	SAC/TPA

MEDIAN REMOVAL PLANS - MURDOCK PAVEMENT PLAN

C103
5 OF 103

SAVED 7/11/2024 1:17:50 PM BY SCOTT.CANFIELD
PLOTTED 7/12/2024 1:42:42 PM BY SCOTT CANFIELD
U:\WICHITA-CIVIL\2023\230431\000\PEC\DRAWINGS\230431-000-C103 MARKET_MURDOCK.DWG