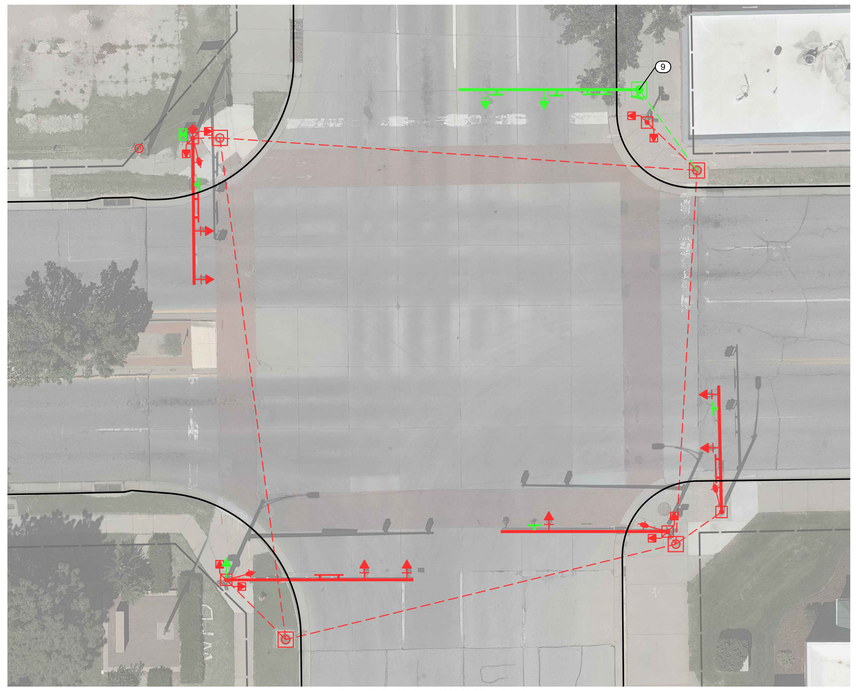

MAIN ST. & MURDOCK AVE.

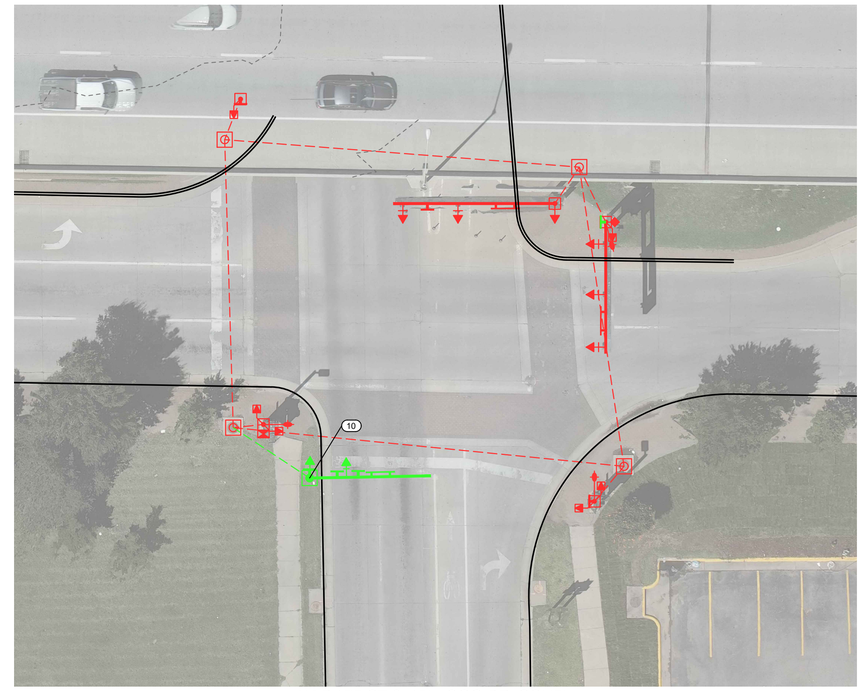

MARKET ST & KELLOGG DR. SOUTH

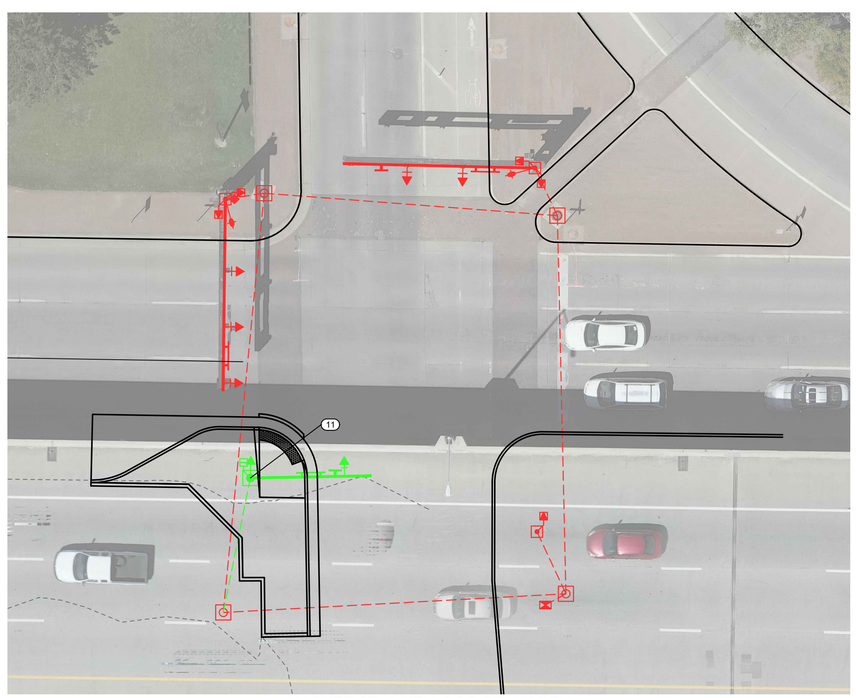

MARKET ST. & KELLOGG DR. NORTH

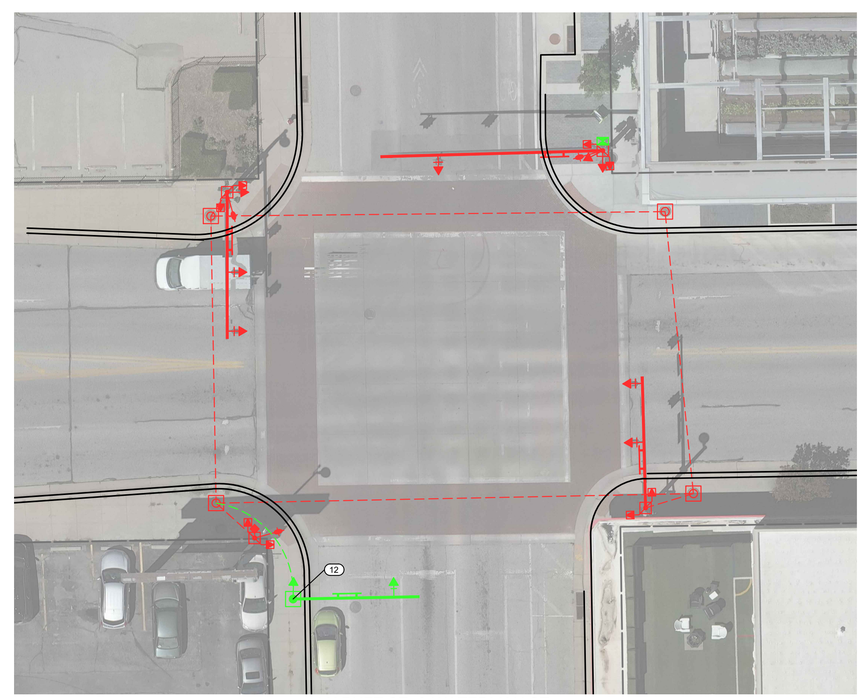

MARKET ST. & WATERMAN ST.

0 15' 30'

PEC
PROFESSIONAL ENGINEERING CONSULTANTS
303 SOUTH TOPEKA
WICHITA, KS 67202
316-262-2691 www.pec1.com

CITY OF WICHITA

DOWNTOWN TWO-WAY STREET CONVERSION

CENTRAL BUSINESS DISTRICT
WICHITA, KANSAS

Issue:		
1		

JOB NO.	230431-000
DATE	JULY 2024
PM	TPA
DESIGNED BY	LGP/SAC
DRAWN BY	CP/SAC
CHECKED BY	SAC/TPA

TRAFFIC STAKING PLAN

CT121

SAVED 7/12/2024 8:30:44 AM BY LUKE.PETER
PLOTTED 7/12/2024 1:56:23 PM BY SCOTT CANFIELD
U:\WICHITA-CIV\L\2023\230431\000\PEC\DRAWINGS\230431-000-CT120 TRAFFIC STAKING PLAN.DWG