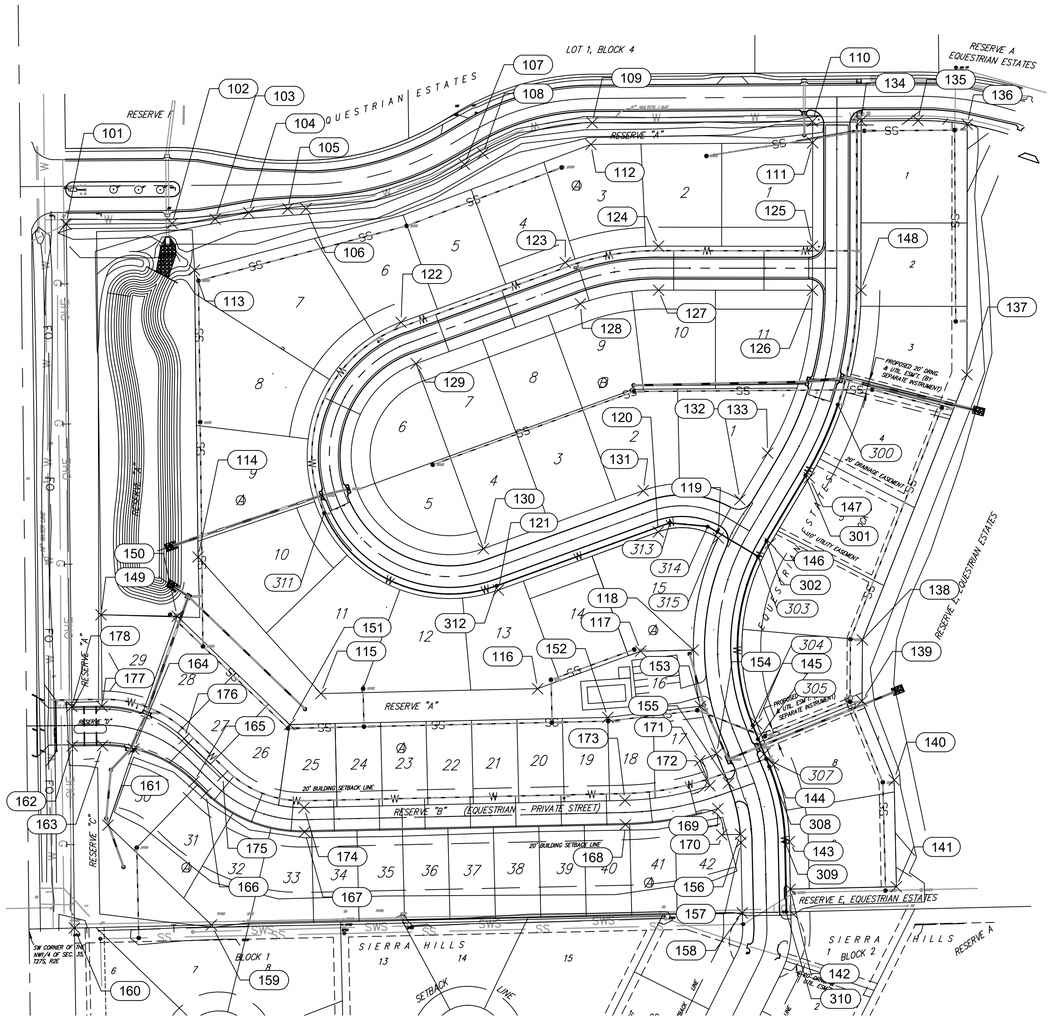

Point Table			
Point #	Northing	Easting	Description
101	1676787.70	1691821.65	PROP CNR
102	1676788.80	1691961.58	PC
103	1676794.42	1692018.37	PT
104	1676802.89	1692062.52	PC
105	1676808.00	1692114.08	PT
106	1676808.19	1692138.19	PC
107	1676866.70	1692347.29	PT
108	1676881.26	1692371.71	PC
109	1676921.57	1692515.99	PT
110	1676923.59	1692806.83	PROP CNR
111	1676895.27	1692806.81	LOT CNR
112	1676893.04	1692514.14	LOT CNR
113	1676727.18	1691991.03	LOT CNR
114	1676348.52	1691995.68	LOT CNR
115	1676168.28	1692157.74	LOT CNR
116	1676174.74	1692443.92	LOT CNR
117	1676224.18	1692579.84	LOT CNR
118	1676225.75	1692649.36	LOT CNR
119	1676373.61	1692682.26	LOT CNR
120	1676381.61	1692603.07	PT
121	1676304.88	1692392.10	PC
122	1676658.25	1692263.58	PT
123	1676737.13	1692480.46	PC
124	1676758.76	1692603.50	PT
125	1676758.57	1692806.68	LOT CNR
126	1676700.57	1692806.63	LOT CNR/PT
127	1676700.75	1692603.45	PC
128	1676682.62	1692500.29	PT
129	1676603.74	1692283.40	PC
130	1676359.39	1692372.27	PT
131	1676436.12	1692583.25	PC
132	1676424.11	1692710.82	LOT CNR
133	1676485.75	1692747.47	PC
134	1676924.03	1692870.84	PROP CNR
135	1676924.55	1692945.88	PC
136	1676919.50	1693010.84	PROP CNR
137	1676588.96	1693010.53	PROP CNR
138	1676239.15	1692872.51	PROP CNR
139	1676158.55	1692872.01	PROP CNR
140	1676054.23	1692914.41	PROP CNR
141	1675913.31	1692917.38	PROP CNR
142	1675910.15	1692777.40	PROP CNR
143	1675972.86	1692776.08	PC
144	1676074.19	1692755.17	PT
145	1676128.56	1692733.07	PC
146	1676366.47	1692751.00	PT
147	1676453.03	1692802.48	PC
148	1676700.51	1692870.63	PT
149	1676272.28	1691867.66	LOT CNR
150	1676270.24	1691968.11	LOT CNR

Point Table			
Point #	Northing	Easting	Description
151	1676127.34	1692116.53	LOT CNR
152	1676136.82	1692536.44	LOT CNR
153	1676151.64	1692658.59	LOT CNR
154	1676088.71	1692680.18	PT
155	1676050.09	1692695.88	PC
156	1675982.50	1692711.59	LOT CNR
157	1675971.52	1692712.09	PT
158	1675878.75	1692714.04	PROP CNR
159	1675862.93	1692013.38	LOT CNR
160	1675858.85	1691832.47	PROP CNR
161	1675994.51	1691876.72	LOT CNR
162	1676099.13	1691829.67	LOT CNR
163	1676099.60	1691869.67	PC
164	1676095.05	1691910.88	LOT CNR
165	1676051.81	1691990.23	PT
166	1676036.59	1692006.04	PC
167	1675985.74	1692136.40	PT
168	1675995.31	1692559.88	PC
169	1676016.46	1692681.80	LOT CNR
170	1675981.94	1692686.79	LOT CNR
171	1676079.67	1692657.95	LOT CNR
172	1676046.71	1692671.34	LOT CNR
173	1676027.30	1692559.16	LOT CNR
174	1676017.74	1692135.68	PC
175	1676059.64	1692028.23	PT
176	1676108.70	1691977.28	PC
177	1676151.60	1691869.07	PT
178	1676151.13	1691829.07	LOT CNR
300	1676549.51	1692840.07	WL1 0+00 EX BLOWOFF
301	1676456.13	1692797.33	WL1 1+03.35 PT
302	1676369.57	1692745.87	WL1 2+04.06 PC
303	1676348.97	1692734.75	WL1 2+27.09 TEE-GV
304	1676126.22	1692727.76	WL1 4+56.85 PC 22.5 BEND
305	1676108.12	1692734.68	WL1 4+63.63 22.5 BEND
307	1676082.06	1692745.49	WL1 5+04.60 EX GV N & S
308	1676071.98	1692749.64	WL1 5+15.58 PC
309	1675972.79	1692770.11	WL1 6+17.37 PT
310	1675880.11	1692772.06	WL1 7+10.07 EXIST BLOWOFF
311	1676406.38	1692162.08	WL2 0+00 EX BLOWOFF
312	1676310.54	1692390.09	WL2 2+71.04 PT
313	1676393.59	1692618.42	WL2 5+14 22.5 BEND
314	1676388.50	1692668.34	WL2 5+64.18 22.5 BEND
315	1676381.83	1692681.00	WL2 5+78.64 FH ASSY

© 2023 GARVER, LLC
THIS DOCUMENT, ALONG WITH THE IDEAS AND DESIGNS CONVEYED HEREIN, SHALL BE CONSIDERED INSTRUMENTS OF PROFESSIONAL SERVICE AND ARE PROPERTY OF GARVER, LLC. ANY USE, REPRODUCTION, OR DISTRIBUTION OF THIS DOCUMENT, ALONG WITH THE IDEAS AND DESIGN CONTAINED HEREIN, IS PROHIBITED UNLESS AUTHORIZED IN WRITING BY GARVER, LLC OR EXPLICITLY ALLOWED IN THE GOVERNING PROFESSIONAL SERVICES AGREEMENT FOR THIS WORK.

1995 Midfield Road
Wichita, KS 67209
(316) 264-8008

KENNETH W. LEE
LICENSED
15373
8-5-24
KANSAS
PROFESSIONAL ENGINEER

REV.	DATE	DESCRIPTION	BY

CITY OF WICHITA
WICHITA, KANSAS

THE PADDOCK AT 127TH
WATER - PHASE 2

COORDINATE
MAP WATER

JOB NO.: 22T41005
DATE: AUGUST 2024
DESIGNED BY: KWL
DRAWN BY: SOS

BAR IS ONE INCH ON ORIGINAL DRAWING
0 1"
IF NOT ONE INCH ON THIS SHEET, ADJUST SCALES ACCORDINGLY

DRAWING NUMBER
-

SHEET NUMBER 10 OF 19

File: L:\2022\22T41005 - Paddock Addition Phase 2\Drawings\DESIGN\22T41005 COORDINATES.dwg Last Save: 8/5/2024 9:43 AM Last saved by: SOSchmidt
Last plotted by: Schmidt, Stephen O Plot Style: ---- Plot Scale: 1:2.5849 Plot Date: 8/5/2024 9:50 AM Plotter used: None