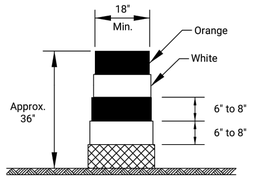

DRUM

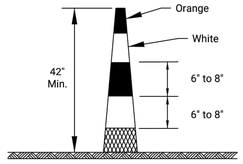

CONICAL
DELINEATOR

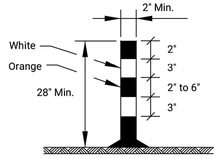

TUBULAR MARKER

Striping as shown for up to 42".

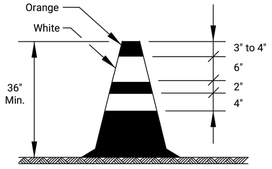

TRAFFIC CONE

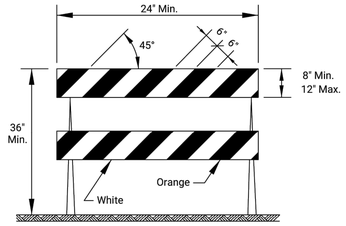

TYPE 2 BARRICADE

For rails less than 36" long, 4" wide stripes may be used.
All stripes shall slope downward to the traffic side for channelization.

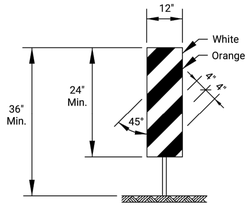

VERTICAL PANEL

The stripes shall slope downward
to the traffic side for channelization.

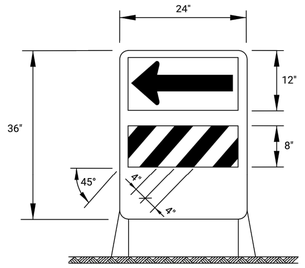

DIRECTION INDICATOR BARRICADE

The stripes shall slope downward in the direction traffic is to pass.
The direction indicator barricade shall be used in series to direct
the motorist into the intended lane of travel.

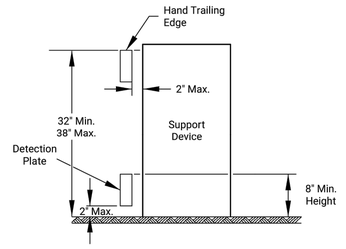

PEDESTRIAN CHANNELIZER

1. Support device shall not project beyond the detection plate into the pathway.
2. Hand trailing edges and detection plates are optional for continuous walls.
3. Interconnect pedestrian channelizers to prevent displacement and to provide continuous guidance through or around work.
4. Alternate pathways shall be firm, stable, and slip resistant.
5. Treat height differentials > 1/2" in the surfaces of alternate paths with a firm, stable, and slip resistant temporary ramp having a slope of 12:1 or flatter and having a width equal to the alternate path.
6. Use alternating orange/white on interconnected devices.

Item	Location	Cross-overs	Shoofly Diversions	Tangents	Tapers	Ramps	Head to Head	Object Identifier	Lead-in Devices	Gores
Portable										
	Drums	Yes	Yes	Yes	Yes	Yes	(1)	Yes	Yes	Yes
	Conical Delineators	Yes	Yes	Yes	Yes	Yes	(1)	Yes	Yes	Yes
	Vertical Panels	(2)	(2)	(2)	(2)	(2)	(1,2)	Yes	(2)	(2)
	Direction Indicator Barricade	No	No	No	Yes	No	No	No	No	No
	Type 2 Barricade	(2)	(2)	(2)	(2)	No	No	Yes	No	No
	Traffic Cones	No	No	(4)	(4)	(4)	No	(4)	(4)	(4)
Fixed										
	Tubular Markers	(3)	(3)	(3)	No	(3)	Yes	No	Yes	Yes
	Vertical Panels	(3)	(3)	(3)	(3)	(3)	(3)	Yes	(2,3)	(2)

(1) Not allowed on centerline delineation along freeways or expressways.
(2) The stripes shall slope downward to the traffic side for channelization.
(3) May be used upon the approval of the engineer.
(4) Daytime operations only.

NO.	DATE	REVISIONS	BY	APP'D

KANSAS DEPARTMENT OF TRANSPORTATION

TRAFFIC CONTROL
CHANNELIZING DEVICES

TE702

FHWA APPROVAL		06-01-15	APP'D.	Kristina Ericksen	
DESIGNED	L.E.R.	DETAILED	R.W.B.	QUANTITIES	TRACED
DESIGN CK.		DETAIL CK.		QUAN.CK.	TRACE CK.

KDOT Graphics Certified 05-24-2022 Sh. No. 0

KDOT Graphics Certified

PEC
PROFESSIONAL ENGINEERING CONSULTANTS
303 SOUTH TOPEKA
WICHITA, KS 67202
316-262-2691 www.pec1.com

CITY OF WICHITA

SCOTT ALLAN CANFIELD
LICENSED
14360
08/29/2024
KANSAS
PROFESSIONAL ENGINEER

WATERLINE IMPROVEMENTS
CROSS CONNECTION AT
31ST STREET S AND OLIVER STREET

PAUL GUNZELMAN, P.E. - CITY ENGINEER
CITY OF WICHITA ENGINEERING PROJECT NO. 448-2023-038022

Issue:		

JOB NO.	035-220496-000-0042
DATE	OCTOBER 2022
PM	TBK
DESIGNED BY	AMD
DRAWN BY	CSL
CHECKED BY	XXX

TRAFFIC CONTROL
CHANNELIZING DEVICES
TE702

CT502

Plotted by : pwmushock 6-JUN-2022 21:54
File : te702.dgn

SAVED 6/12/2024 8:43:50 AM BY SCOTT.CANFIELD
PLOTTED 6/12/2024 10:26:33 AM BY CATHY LINK
U:\WICHITA-C\VIL\2022\220496\000\PEC\DRAWINGS\31ST AND OLIVER\US_ALLTRAFFICPDF\TE-KDOT STANDARDS.DWG