NOTE: ANY TIME SIDEWALK ABUTS CURB OR AN INLET, IT SHALL BE THICKENED TO 12" AT THE BACK OF CURB FOR A DISTANCE OF 12" (SEE DETAILS ON SHEET NO. 6).

ALL CURB & GUTTER SHALL BE TIED WITH #4 X 3'-0" BARS @ 2'-6" CENTERS WHEN ADJACENT TO CONCRETE PAVEMENT.

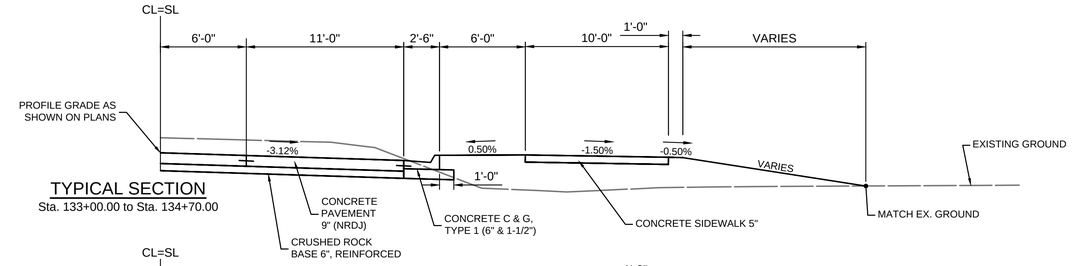

TYPICAL SECTION
Sta. 133+00.00 to Sta. 134+70.00

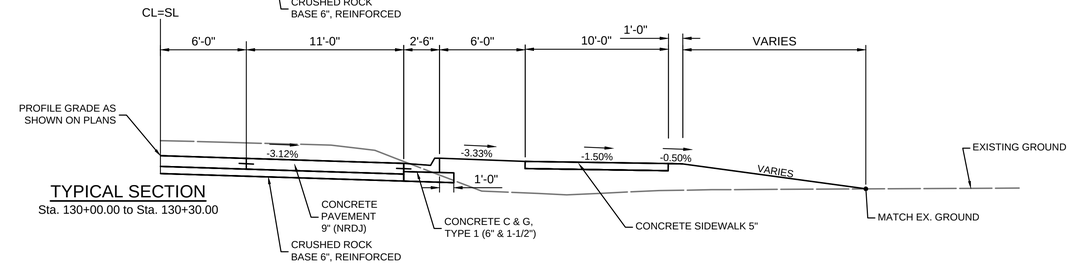

TYPICAL SECTION
Sta. 130+00.00 to Sta. 130+30.00

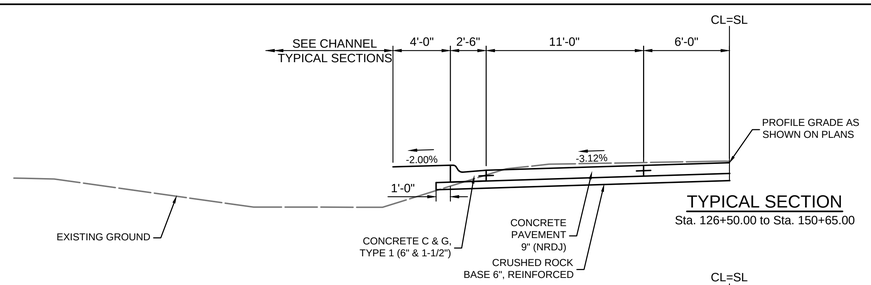

TYPICAL SECTION
Sta. 126+50.00 to Sta. 150+65.00

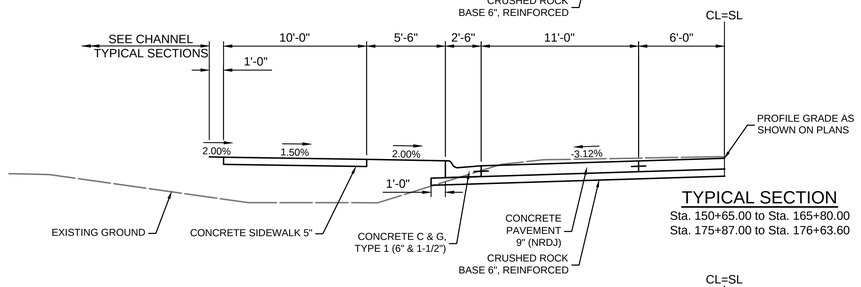

TYPICAL SECTION
Sta. 150+65.00 to Sta. 165+80.00
Sta. 175+87.00 to Sta. 176+63.60

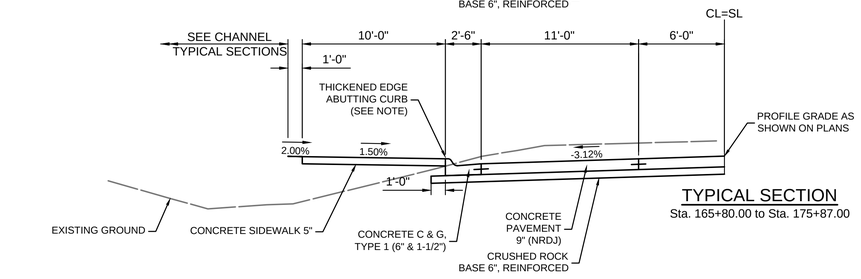

TYPICAL SECTION
Sta. 165+80.00 to Sta. 175+87.00

① TRANSITION FROM 0.50% TO -3.33% FROM STA. 129+80.00 TO 130+00.00
TRANSITION FROM -3.33% TO 0.50% FROM STA. 130+30.00 TO 130+50.00

② TRANSITION FROM 1.50% TO -1.50% FROM STA. 129+80.00 TO 130+00.00
TRANSITION FROM -1.50% TO 1.50% FROM STA. 130+30.00 TO 130+50.00
TRANSITION FROM 1.50% TO -1.50% FROM STA. 132+80.00 TO 132+90.00
TRANSITION FROM -1.50% TO 1.50% FROM STA. 134+70.00 TO 134+80.00

③ TRANSITION FROM -2.00% TO 2.00% FROM STA. 153+07.00 TO 153+17.00
TRANSITION FROM 2.00% TO -2.00% FROM STA. 165+90.00 TO 166+00.00
TRANSITION FROM -2.00% TO 2.00% FROM STA. 175+60.00 TO 175+70.00

④ TRANSITION FROM -1.50% TO 1.50% FROM STA. 153+07.00 TO 153+17.00
TRANSITION FROM 1.50% TO -1.50% FROM STA. 165+90.00 TO 166+00.00
TRANSITION FROM -1.50% TO 1.50% FROM STA. 175+60.00 TO 175+70.00

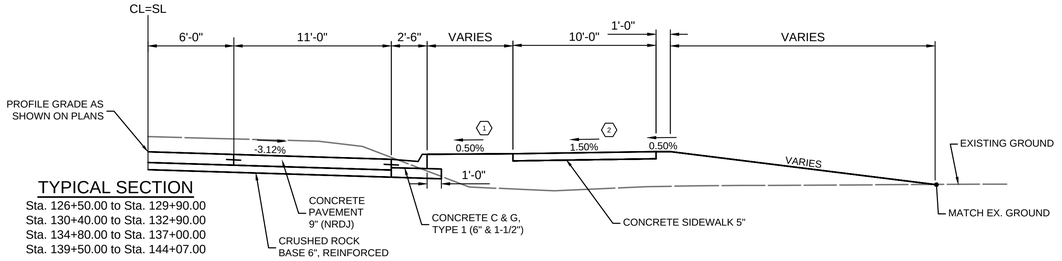

TYPICAL SECTION
Sta. 126+50.00 to Sta. 129+90.00
Sta. 130+40.00 to Sta. 132+90.00
Sta. 134+80.00 to Sta. 137+00.00
Sta. 139+50.00 to Sta. 144+07.00

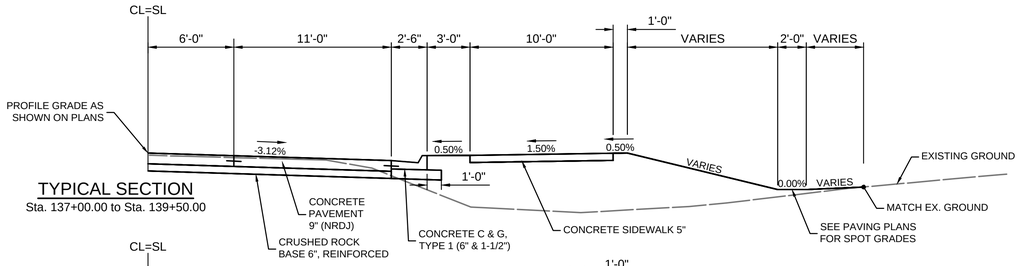

TYPICAL SECTION
Sta. 137+00.00 to Sta. 139+50.00

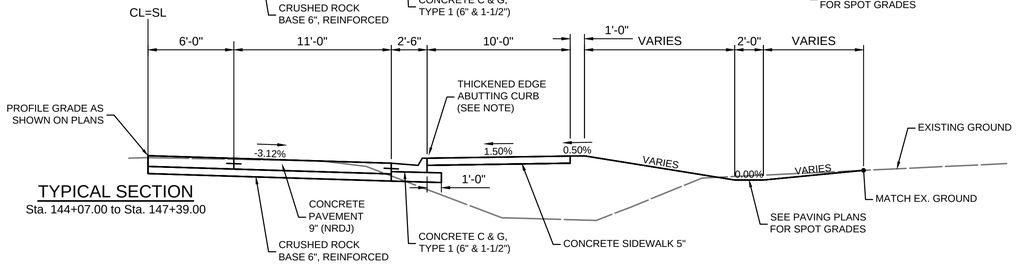

TYPICAL SECTION
Sta. 144+07.00 to Sta. 147+39.00

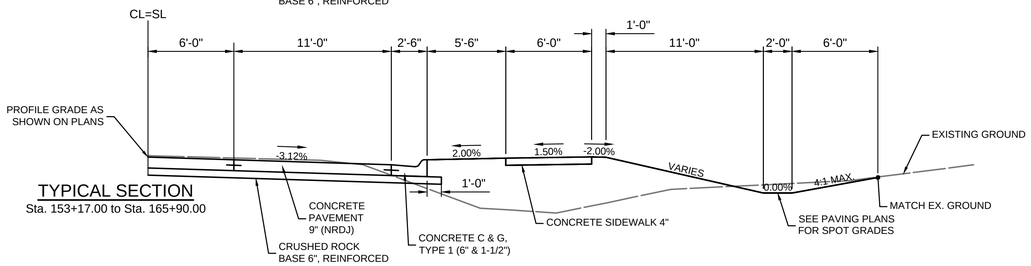

TYPICAL SECTION
Sta. 153+17.00 to Sta. 165+90.00

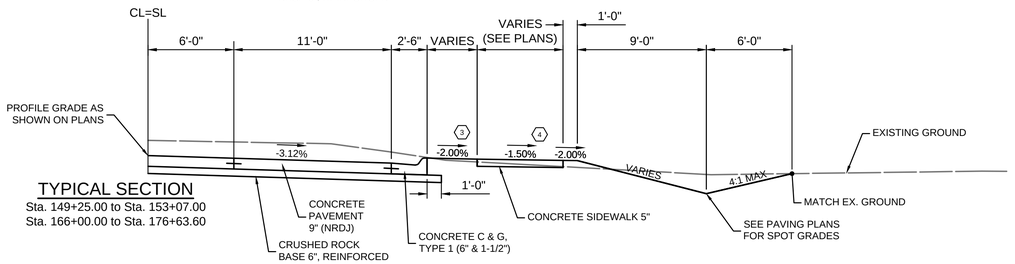

TYPICAL SECTION
Sta. 149+25.00 to Sta. 153+07.00
Sta. 166+00.00 to Sta. 176+63.60

PEC
PROFESSIONAL ENGINEERING CONSULTANTS
303 SOUTH TOPEKA
WICHITA, KS 67202
316-262-2691 www.pec1.com

CITY OF WICHITA

LUKE PETER LENSER
27413
10/11/2024
KANSAS
PROFESSIONAL ENGINEER

WEST STREET IMPROVEMENTS FROM MACARTHUR ROAD TO 47TH ST. SOUTH

CITY OF WICHITA

Issue:		

JOB NO.	210254-001
DATE	OCTOBER 2024
PM	TPA
DESIGNED BY	LGP
DRAWN BY	CP
CHECKED BY	KMS

TYPICAL SECTIONS (1)

C005
5 OF 206

SAVED 10/7/2024 10:58:02 AM BY LUKE.PETER
PLOTTED 10/10/2024 1:29:39 PM BY LUKE PETER
U:\WICHITA-CIVIL\2021\210254\001\PEC\DRAWINGS\05-210254-001-C005 TYPICAL SECTIONS.DWG