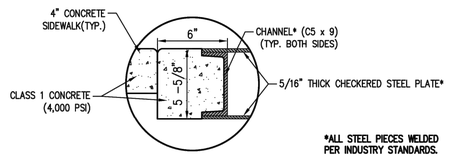

CHECKERED PLATE SUPPORT DETAIL
(No Scale)

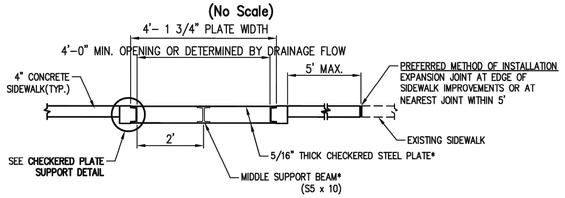

SECTION A–A
(No Scale)

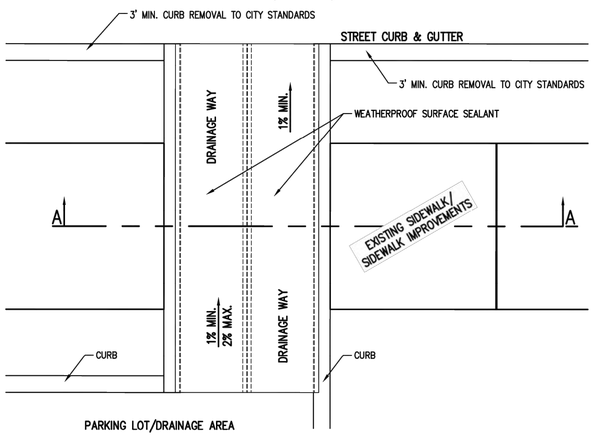

PLAN VIEW*
(No Scale)

CHECKERED PLATE
(PREFERRED OPTION)

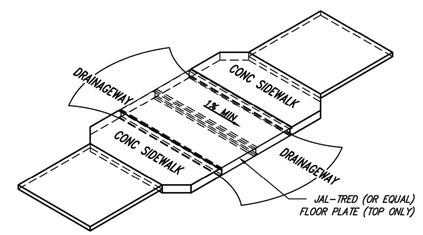

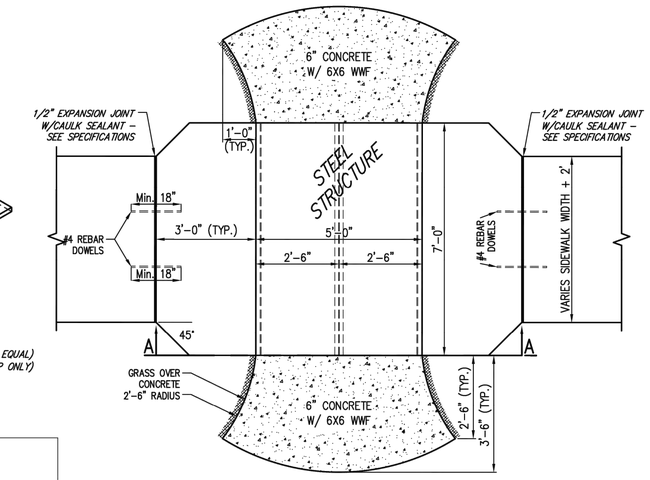

PLAN*
(No Scale)

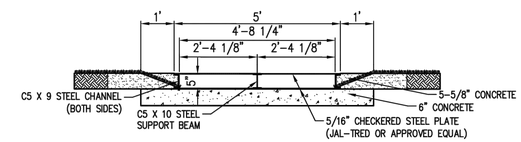

SECTION A–A
(NO SCALE)

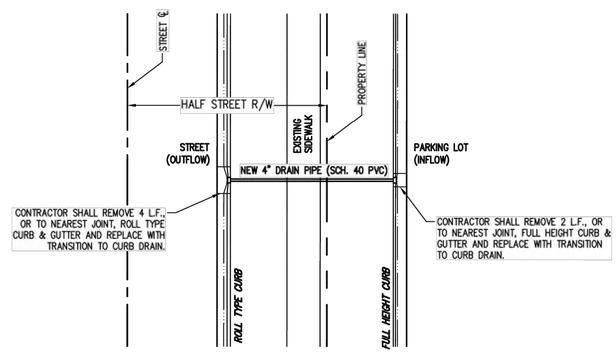

(ALTERNATIVE INSTALLATION WITH PRIOR APPROVAL FROM CITY ENGINEER)

* NOTE: OWNER'S ENGINEER SHALL CONTACT PUBLIC WORKS AND ENGINEERING DEPARTMENT AT 268-4501 TO OBTAIN UTILITY PAVEMENT CUT PERMIT PRIOR TO CONSTRUCTION IF PART OF A PRIVATE PROJECT.

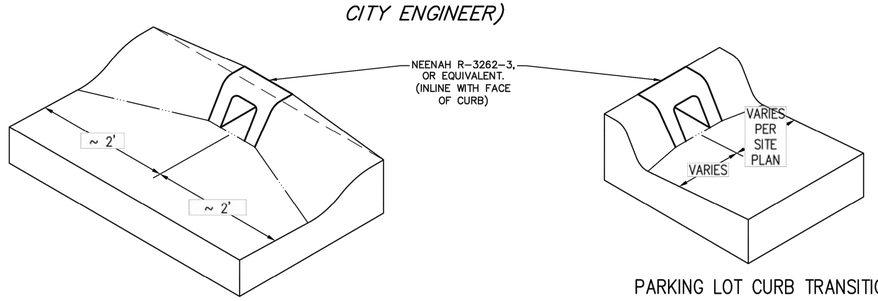

STREET CURB TRANSITION

PARKING LOT CURB TRANSITION

NEENAH CURB DRAIN
(USE ONLY WITH PRIOR APPROVAL FROM CITY ENGINEER.)

REVISED MARCH 2017

CITY OF WICHITA
PUBLIC WORKS & UTILITIES ENGINEERING DIVISION

COVERED CONCRETE FLUME THROUGH SIDEWALK & NEENAH CURB DRAIN

CITY ENGINEER
GARY JANZEN, P.E

PROJECT NUMBER	OCA NUMBER	DATE
		01/2015

CITY ENGINEER'S OFFICE
CITY HALL - SEVENTH FLOOR
455 NORTH MAIN STREET
WICHITA, KANSAS 67202-1620
(316) 268-4501

DESIGN	DRAWN

SHEET

SW-406

PEC
PROFESSIONAL ENGINEERING CONSULTANTS
303 SOUTH TOPEKA
WICHITA, KS 67202
316-262-2691 www.pec1.com

CITY OF WICHITA

CHISHOLM CREEK PARK NORTH IMPROVEMENTS

N WOODLAWN BLVD, WICHITA, KS 67220

Issue:		
1	ISSUED FOR BID	01/24/25

JOB NO.	247042-001
DATE	24 JANUARY 2025
PM	JAG
DESIGNED BY	JAG
DRAWN BY	BAB
CHECKED BY	DRC

SIDEWALK FLUME & NEENAH DRAIN SHEET

CS506

SAVED 12/5/2024 1:40:59 PM BY BENJAMIN BOCKOVER
PLOTTED 1/24/2025 10:30:21 AM BY BENJAMIN BOCKOVER
U:\WICHITA-CIVIL\2024\247042\001\2PD4_PLANS\030\247042-001-CS506.DWG